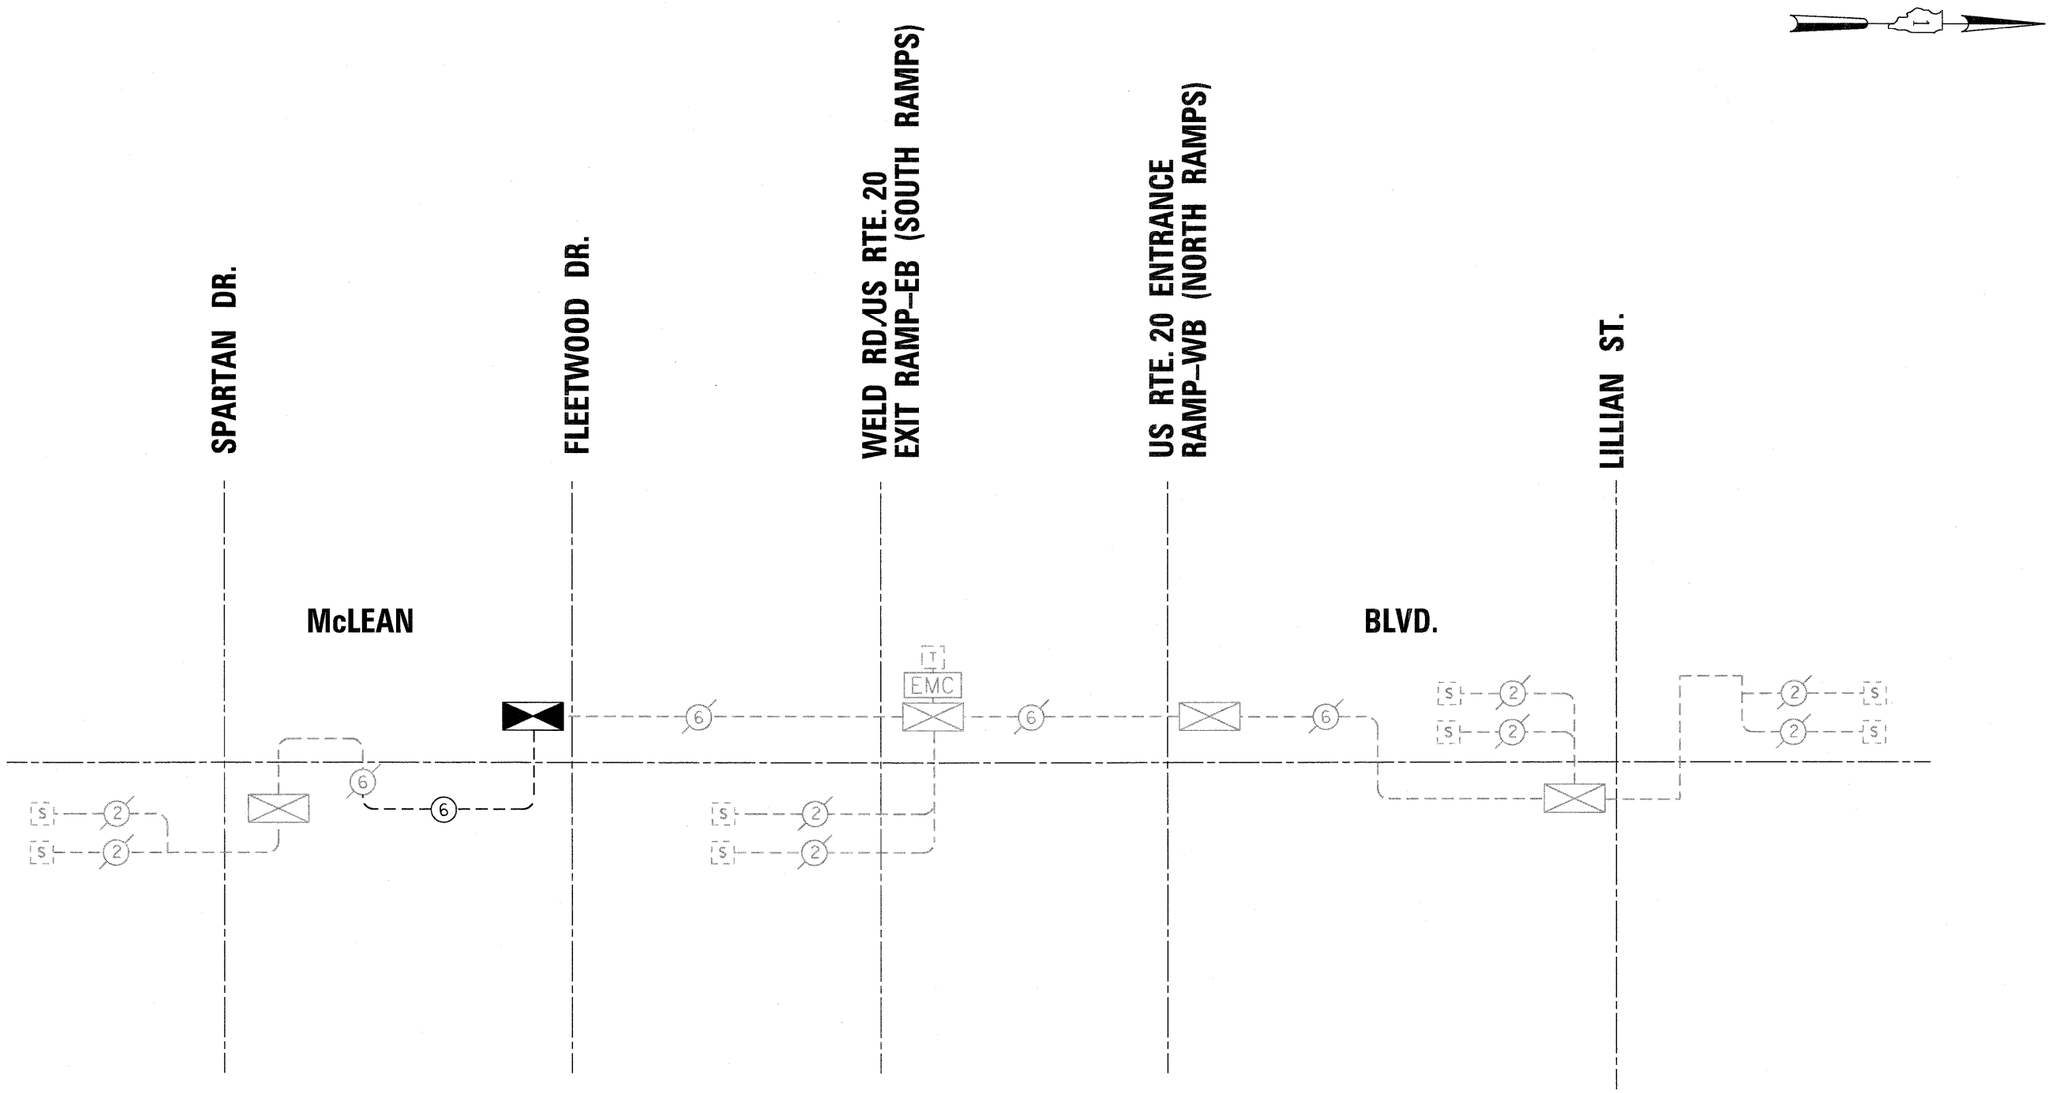

SCHEDULE OF INTERCONNECT QUANTITIES

QUANTITY	UNIT	ITEM
48	FOOT	CONDUIT IN TRENCH, 2" DIA., GALVANIZED STEEL
48	FOOT	TRENCH AND BACKFILL FOR ELECTRICAL WORK
541	FOOT	ELECTRIC CABLE IN CONDUIT, COMMUNICATION NO. 18 3 PAIR
673	FOOT	ELECTRIC CABLE AERIAL SUSPENDED, COMMUNICATION NO. 18 3 PAIR
2	EACH	DRILL EXISTING HANDHOLE
500	FOOT	REMOVE AND REINSTALL ELECTRIC CABLE FROM CONDUIT
3	EACH	TEMPORARY WOOD POLE, 45 FEET, CLASS 5

THE TRAFFIC SIGNAL CONTROL EQUIPMENT FOR THIS PROJECT SHALL BE "**MULTISONICS 820A**" TO MATCH THE EXISTING ADJACENT SYSTEM.

FILE NAME = $FILEL$	USER NAME = _GAI_	DESIGNED - PKG	REVISED -
		DRAWN - MAA, EA	REVISED -
	PLOT SCALE = $SCALE$	CHECKED - PKG	REVISED -
	PLOT DATE = 5/11/2011	DATE - 4/26/2011	REVISED -

STATE OF ILLINOIS
DEPARTMENT OF TRANSPORTATION

TEMPORARY INTERCONNECT SCHEMATIC
McLEAN BOULEVARD
FROM SPARTAN DR. TO LILLIAN ST.

SCALE: | SHEET NO. OF SHEETS | STA. TO STA.

F.A.P. RTE.	SECTION	COUNTY	TOTAL SHEETS	SHEET NO.
345	8R-HB-2-BY-1	KANE	434	225
		CONTRACT NO. 60K90		

FED. ROAD DIST. NO. _ | ILLINOIS | FED. AID PROJECT