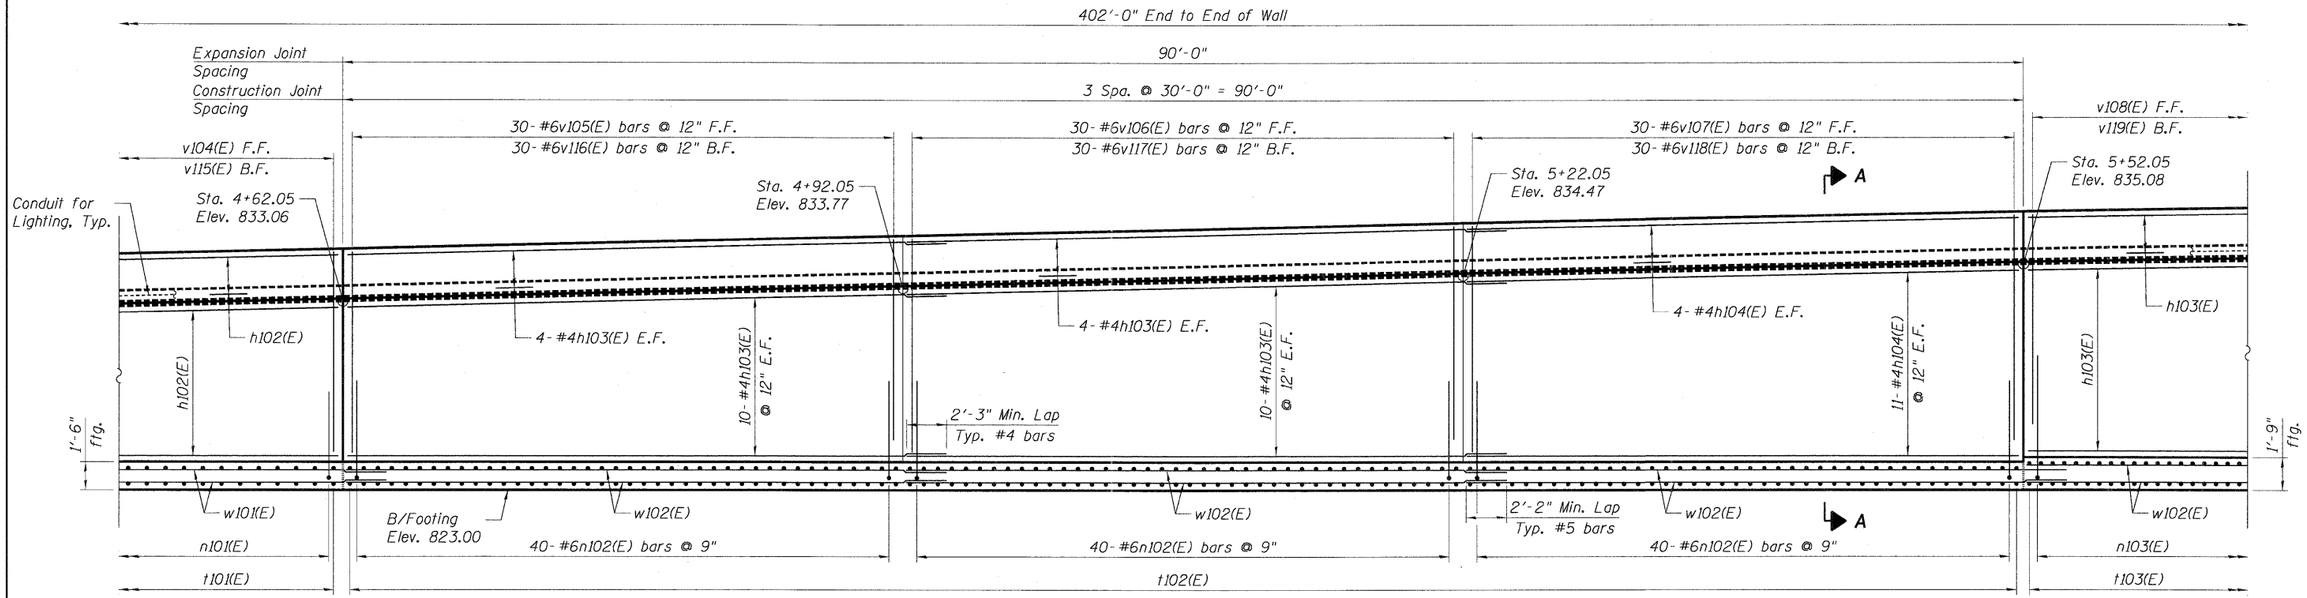

ELEVATION

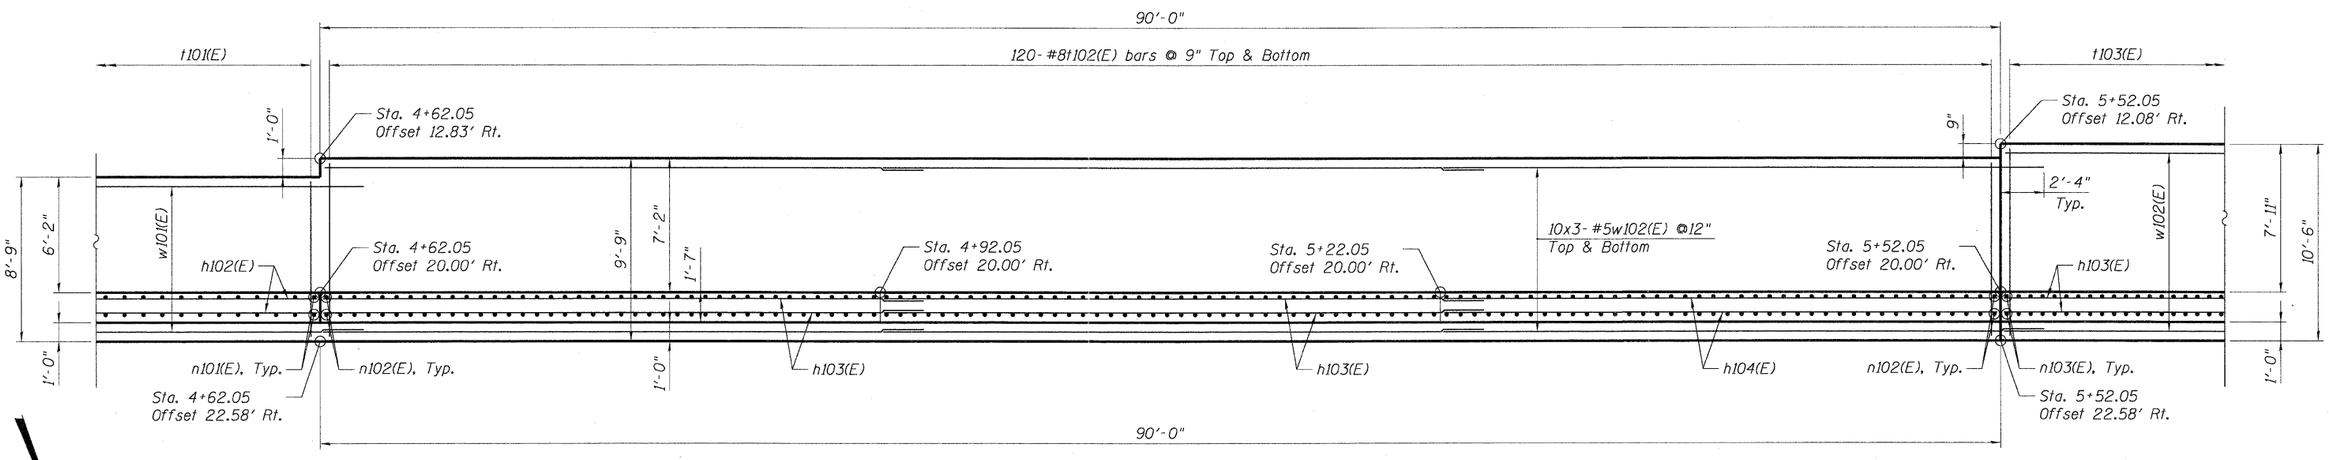

PLAN

Note:
See Sht. RW10-2 for notes.

I:\R45W010-60K90-003-RETWALL.DGN, I:\ALL_SNUM-60K90-001-BORDER.DGN
5-13-2011 15:28:43 HAYWARMZ \\FS-0044\DMV\PWLP-TRANS.87\2282\21379 001\STRUCT\CAD\60K90\045W010\SHEET\R45W010 60K90 003-RETWALL.SHT.DGN

FILE NAME = $FILE$	USER NAME = $USER$	DESIGNED - MDB	REVISED -	**STATE OF ILLINOIS DEPARTMENT OF TRANSPORTATION** US 20 OVER MCLEAN BOULEVARD	**WALL PLAN AND ELEVATION 2 OF 5**	F.A.P. RTE.	SECTION	COUNTY	TOTAL SHEETS	SHEET NO.
		DRAWN - MDB	REVISED -			345	8R-HB-2-BY-1	KANE	434	273
TENG TENG & ASSOCIATES, INC. ENGINEERS/ARCHITECTS/PLANNERS CHICAGO, ILLINOIS	PLOT SCALE = $SCALE$	CHECKED - PK	REVISED -				SN 045-W010		CONTRACT NO. 60K90	
	PLOT DATE = $DATE$	DATE - 05/18/11	REVISED -		SCALE:	SHEET NO. RW10-3 OF RW10-10	STA. 3+90.05 TO STA. 7+92.03	FED. ROAD DIST. NO. 7	ILLINOIS	FED. AID PROJECT	