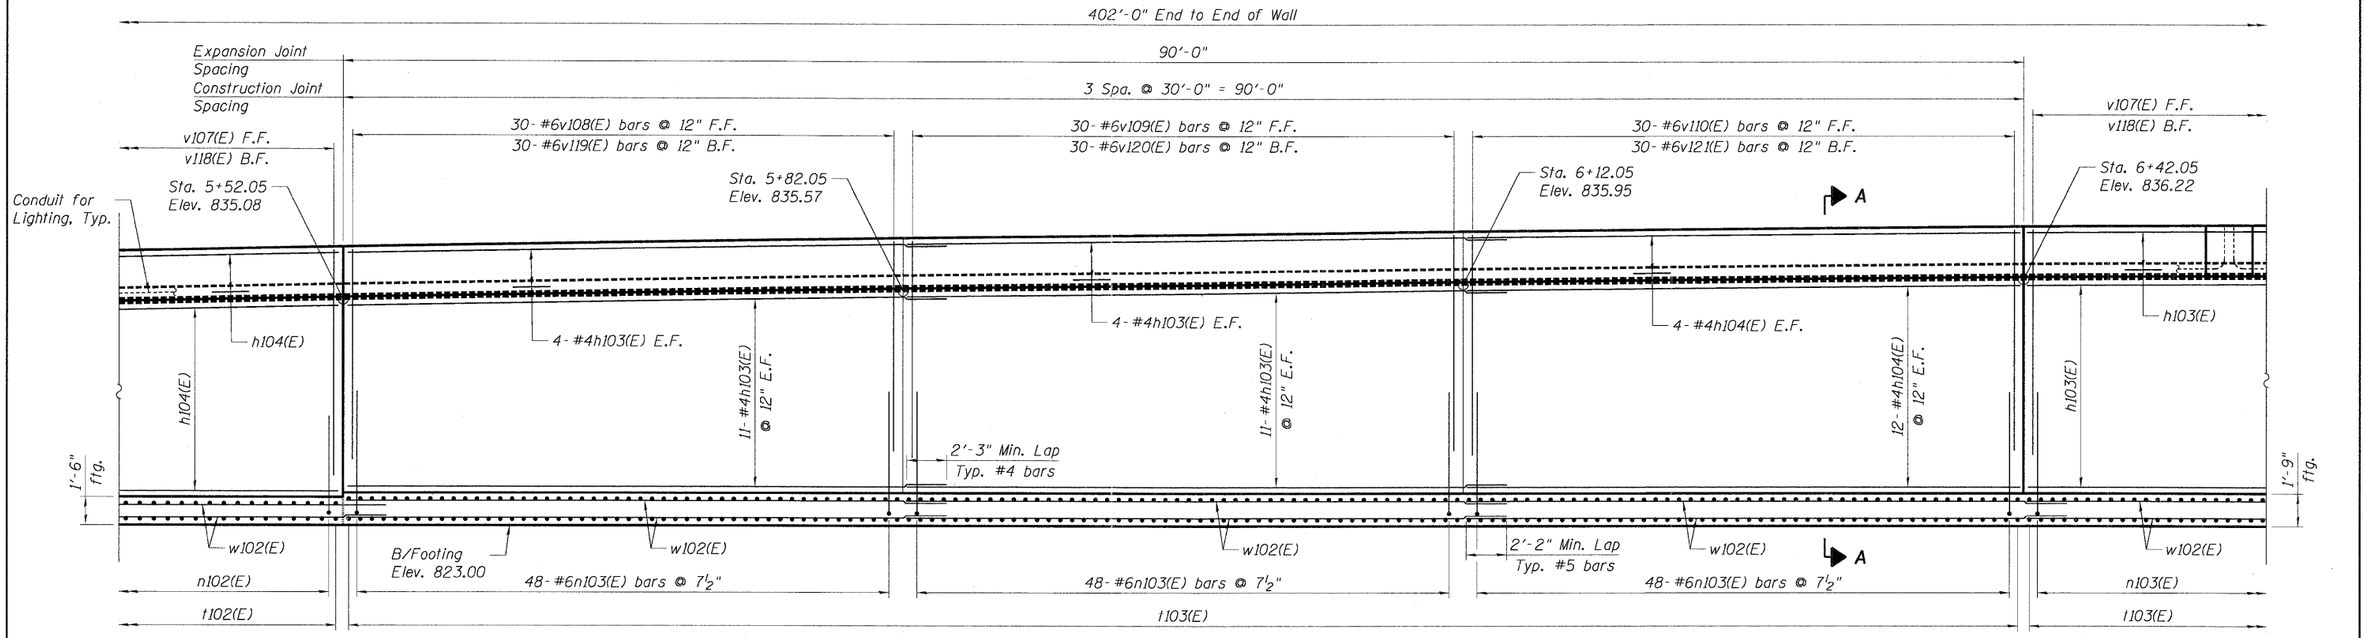

ELEVATION

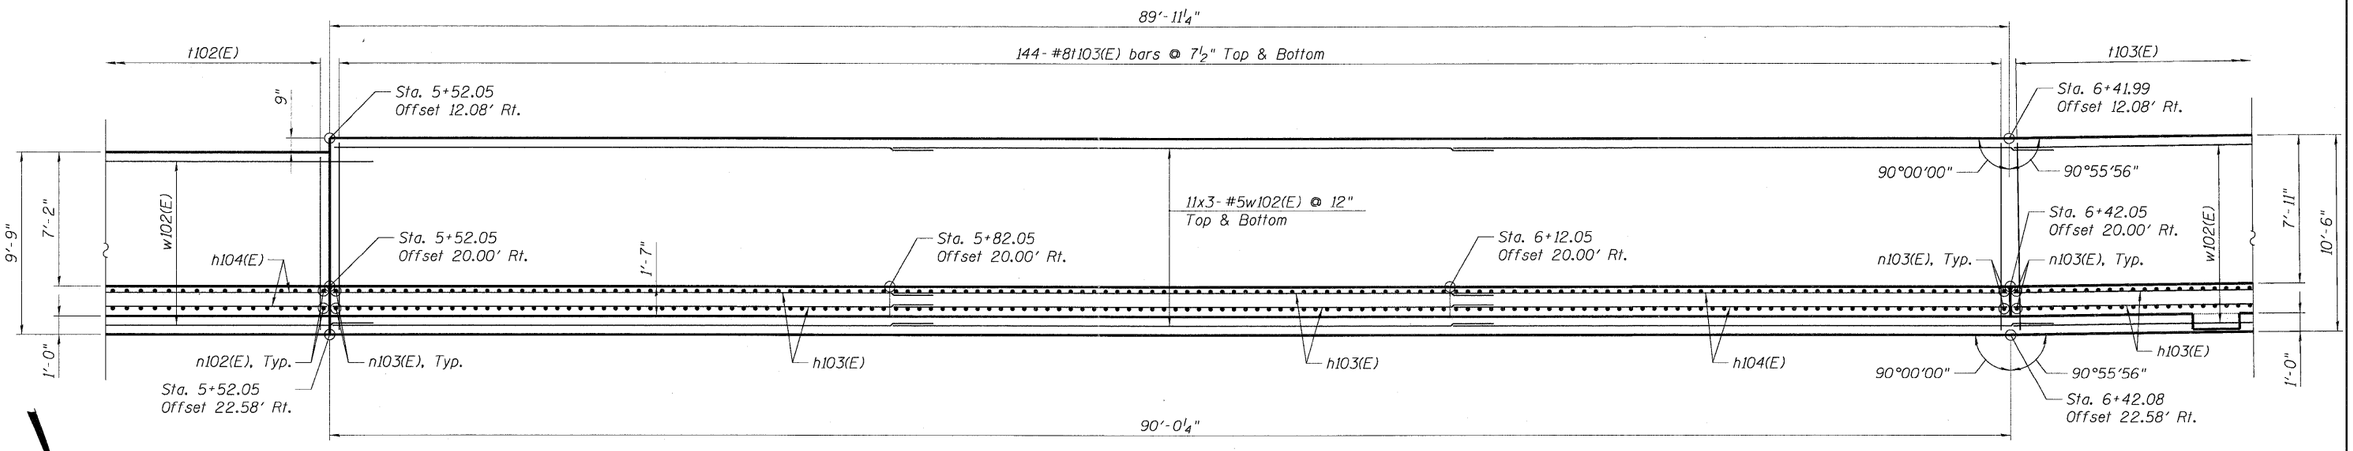

PLAN

Note:

See Sht. RW10-2 for notes.

\\245W010-60K90-0004-RETWALL.DGN ...\ALLSNUM-60K90-001-BORDER.DGN
5-13-2011 15:28:45 HEYWARWZ \\VS-0044\VHVHUL_JD-TRANS_01\22022\21379-001\STRUCTURE\CAD\60K90\245W010\SHEET\245W010-60K90-0004-RETWALL_SHT.DGN

FILE NAME = $FILE$	USER NAME = $USER$	DESIGNED - MDB	REVISED -	**STATE OF ILLINOIS DEPARTMENT OF TRANSPORTATION** US 20 OVER MCLEAN BOULEVARD	**WALL PLAN AND ELEVATION 3 OF 5**	F.A.P. RTE.	SECTION	COUNTY	TOTAL SHEETS	SHEET NO.
		DRAWN - MDB	REVISED -			345	8R-HB-2-BY-1	KANE	434	274
	PLOT SCALE = $SCALE$	CHECKED - PK	REVISED -				SN 045-W010		CONTRACT NO. 60K90	
TENG & ASSOCIATES, INC. ENGINEERS/ARCHITECTS/PLANNERS CHICAGO, ILLINOIS	PLOT DATE = $DATE$	DATE - 05/18/11	REVISED -		SCALE:	SHEET NO. RW10-4 OF RW10-10	STA. 3+90.05 TO STA. 7+92.03	FED. ROAD DIST. NO. 7	ILLINOIS	FED. AID PROJECT	