ORIGINAL SURVEY		BY	DATE
NOTE BOOK	SURVEYED		
NO.	PLOTTED		
	TEMPLATE		
	AREAS		
	AREAS CHECKED		

FINAL SURVEY		BY	DATE
NOTE BOOK	SURVEYED		
NO.	PLOTTED		
	TEMPLATE		
	AREAS		
	AREAS CHECKED		

FILE NAME = #FILE#

USER NAME = #USER#

PLOT SCALE = #SCALE#

PLOT DATE = #DATE#

	DESIGNED	-	MRK	REVISED	-
	DRAWN	-	MRK	REVISED	-
	CHECKED	-	DDH	REVISED	-
	DATE	-	05/18/11	REVISED	-

STATE OF ILLINOIS
DEPARTMENT OF TRANSPORTATION

WELD RD TEMP WIDENING CROSS SECTIONS

SCALES: HORIZ. 1"=10' VERT. 1"=5'

STA. 11+00.00 TO STA. 12+50.00

F.A. RTE.	SECTION	COUNTY	TOTAL SHEETS	SHEET NO.
345	8R-HB-2-BY-1	KANE	434	407

ILLINOIS FED. AID PROJECT
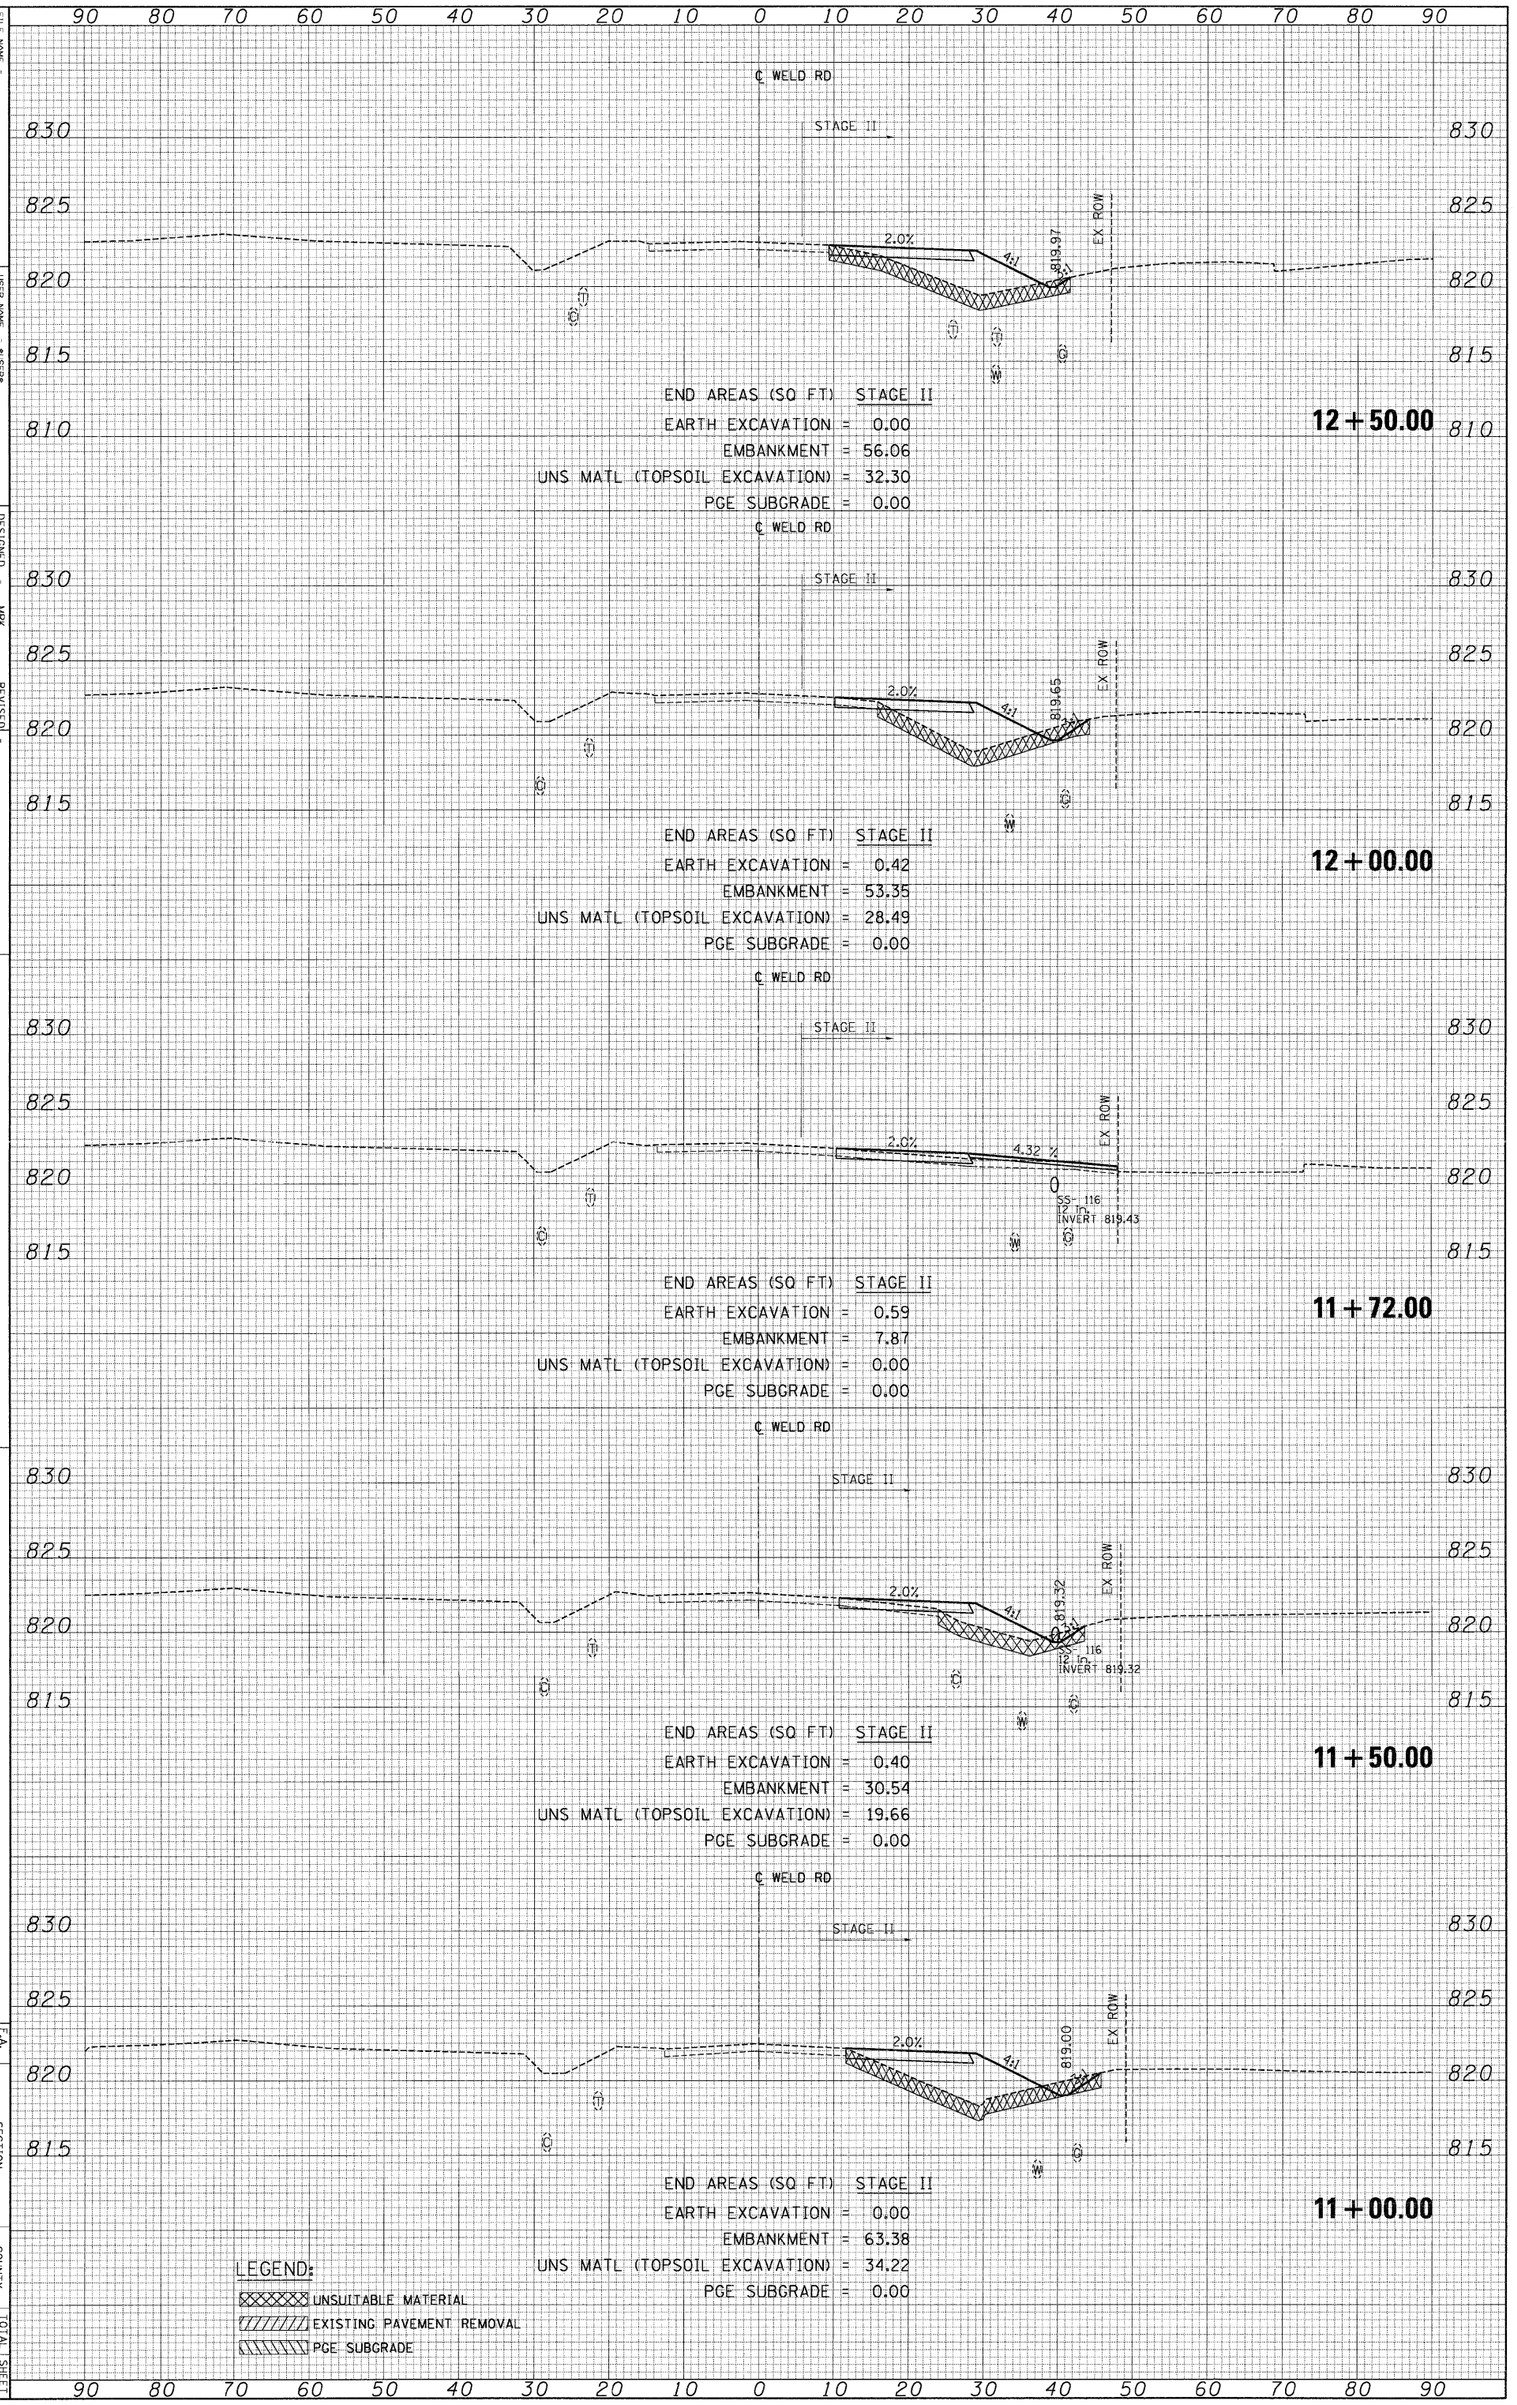
CONTRACT NO. 60K90