NOTE: FOR PROPOSED DESIGN FEATURES ALONG WESTBROOK DR. SEE PLAN AND PLOT SHEET.

TRAFFIC BARRIER TERMINAL, TYPE 1 (SPECIAL), FLARED
CHAIN LINK FENCE, 6'
CONC. PE
SIDEWALK RAMP, TYPE B, (TYP.)
STA. 101+23.1 ℄ FULLERTON AVE. = STA. 300+00 ℄ WESTBROOK DR.
WESTBROOK DR.
PROP. 4' HMA SHOULDER
PROP. 4' AGG. SHOULDER, 8"
5' T.E.
PCC SIDEWALK, 5"
CONC. SW
10' T.E.
NVP
ADJ
REC
101+00.63
26.48 LT
R1=42'
R2=500'
OFF=1'
101+48.57
22.63 LT
R1=40'
R2=500'
OFF=1'
15" CULV.
SHOULDER-LEFT
100+72.57
13.09 LT
100+86.02
20.00 LT
101+00
300+00
89°51'11.7"
101+66.31
16.00 LT
101+75.73
12.00 LT
102+00
103+00
HMA DRIVEWAY PAVEMENT, 8"
PCC DRIVEWAY PAVEMENT, 6"
FULLERTON AVENUE
PROJECT ENDS STA 103+84
105+00
HMA PARKING
HMA PE
CONC. PE
MATCH LINE STA. 100+65.00
PROP. 8' HMA SHOULDER
PROP. AGG. SHOULDER, 10"
PROP. AGG. SHOULDER AND UNKNOWN (TO BE REMOVED)
15" CULV. END UNKNOWN
10' T.E.
TRAFFIC BARRIER TERMINAL, TYPE 1 (SPECIAL), FLARED
PROP. STEEL PLATE BEAM GUARDRAIL
SPDGR ATTACH TO STR.
RUBY ST.
10"PLASTIC
HMA
12"CULV.
STA. 104+17.7 ℄ FULLERTON AVE. = STA. 180+00 ℄ RUBY ST.

FULL DEPTH PAVEMENT, 12":
HOT-MIX ASPHALT SURFACE COURSE, MIX "D", N70, 2"
HOT-MIX ASPHALT BINDER COURSE, IL-19.0, N70, 10"
AGGREGATE SUBGRADE, 12"

N

PLAN LEGEND

- △1 STRUCTURE NUMBER
- [1] PIPE NUMBER
- [REC] STR. TO BE RECONSTRUCTED
- [ADJ] FRAME AND LIDS TO BE ADJUSTED
- PIPE UNDERDRAIN, 4"

STRUCTURE SCHEDULE

STR NO.	STATION	OFFSET (FT)	STRUCTURE TYPE	SIZE (IN)	ELEVATION (FT)
6	100+96.00	35	PRC FLAR END SEC	24	631.87
7	101+54.50	35	PRC FLAR END SEC	24	632.34
8	102+16.60	35	END SECTIONS	15	632.84
9	102+48.60	35	END SECTIONS	15	633.10
10	102+93.17	35	END SECTIONS	15	633.47
11	103+28.95	35	END SECTIONS	15	633.76

PIPE SCHEDULE

PIPE NO.	DESCRIPTION	DIA. (IN)	L	S_f	TBF (CU YD)
4	P CUL CL A TY 2	24	48.0	0.81%	13
5	P CUL CL D TY 1	15	28.0	0.81%	14
6	P CUL CL D TY 1	15	32.0	0.81%	15

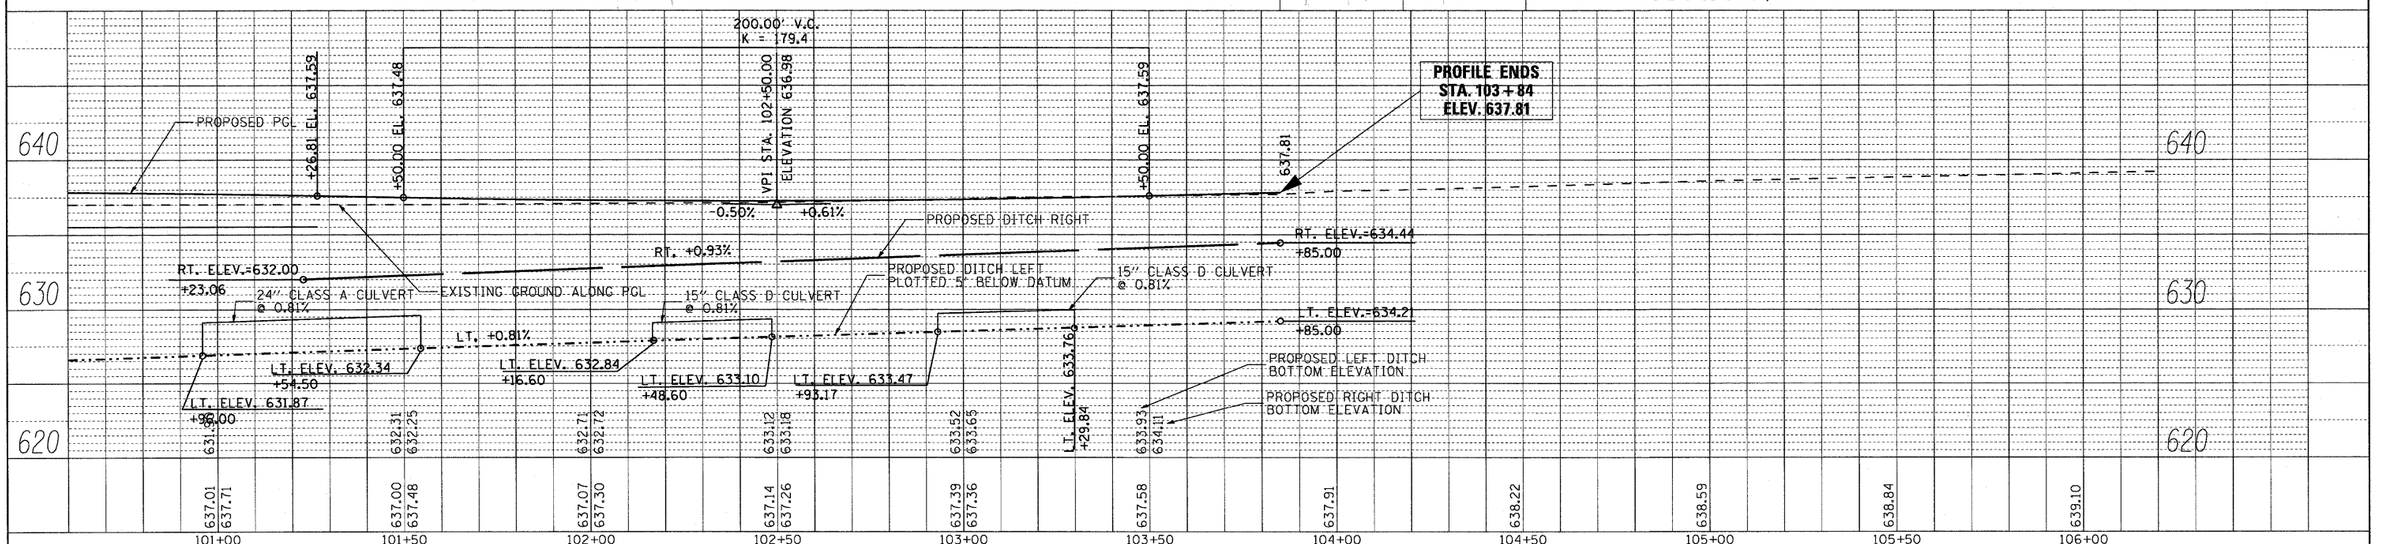

FILE NAME = *FILEL*	USER NAME = rgall	DESIGNED -	REVISED -
		DRAWN -	REVISED -
	PLOT SCALE = 20.0000 ' / IN.	CHECKED -	REVISED -
	PLOT DATE = 5/26/2011	DATE -	REVISED -

STATE OF ILLINOIS
DEPARTMENT OF TRANSPORTATION

FULLERTON AVENUE
PLAN AND PROFILE

SCALE: | SHEET NO. OF SHEETS | STA. 100+65.00 TO STA. 103+84.00

F.A. RTE.	SECTION	COUNTY	TOTAL SHEETS	SHEET NO.
1381	0101.1-T	COOK	47	15
		CONTRACT NO. 60M82		
FED. ROAD DIST. NO. 1	ILLINOIS	FED. AID PROJECT		