PLAN | SCRIPTED | PLOTTED | CROSS SECTIONS CHECKED | ALIGNMENT CHECKED | CADD FILE NAME | NOTE BOOK | NO. | BY | DATE

PROFILE | SCRIPTED | PLOTTED | GRADES CHECKED | ALIGNMENT CHECKED | STRUCTURE NOTATIONS CHKD | NOTE BOOK | NO. | BY | DATE

N

STA. 101+23.1 ℄ FULLERTON AVE. =
STA. 300+00 ℄ WESTBROOK

R1=42′
R2=500′
OFF=1′

FULL DEPTH PAVEMENT, 12″:
HOT-MIX ASPHALT SURFACE COURSE, MIX "D", N70, 2″
HOT-MIX ASPHALT BINDER COURSE, IL-19.0, N70, 10″
AGGREGATE SUBGRADE, 12″

PCC DRIVEWAY PAVEMENT, 6″
PROP. PCC SIDEWALK, 5″
PROP. M-6.12 C&G

PROJECT LIMIT STA 301+10

300+55.31
11.42 LT

301+10.04
11.88 LT

300+48.75
12.65 RT

300+81.66
11.07 RT

89°51′11.7″

R1=40′
R2=500′
OFF=1′

PROP. M-6.12 C&G
PROP. PCC SIDEWALK, 5″

FULLERTON AVENUE
WESTBROOK DR.
EXIST. R.O.W.
CONC. SW
M-6.12 C&G
SHOULDER-LEFT
15′ CULV.
5′ T.E.
SHED
WBB
NPV
HMA PE
CONC. PE
6″CLAY
10″CLAY

NOTE: FOR PROPOSED DESIGN FEATURES ALONG FULLERTON AVENUE SEE PLAN AND PROFILE SHEETS.

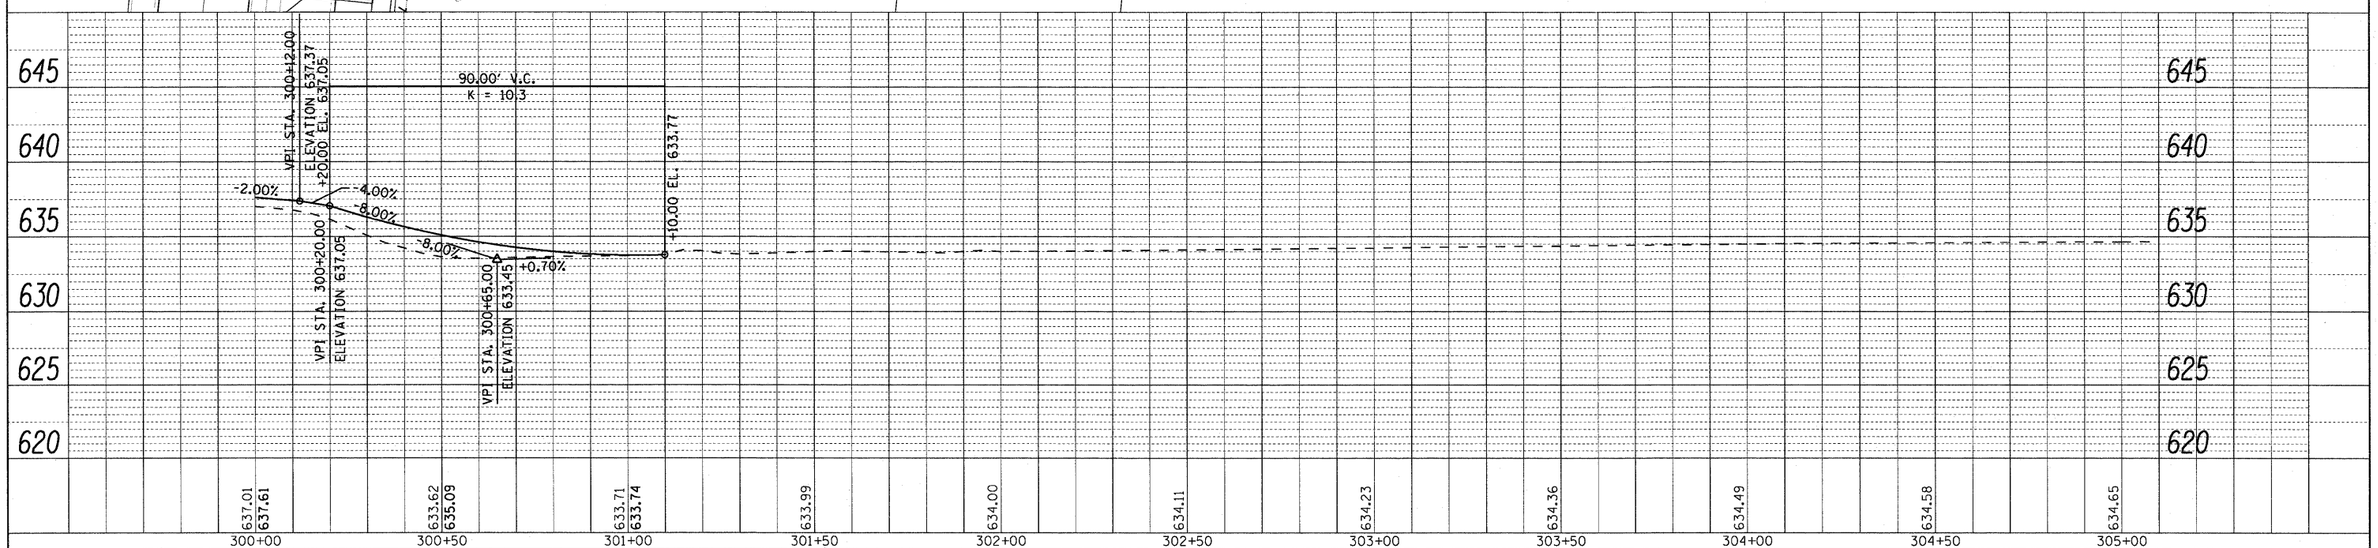

FILE NAME = #FILEL#	USER NAME = rgall	DESIGNED -	REVISED -
		DRAWN -	REVISED -
	PLOT SCALE = 20.0000 ′ / IN.	CHECKED -	REVISED -
	PLOT DATE = 5/26/2011	DATE -	REVISED -

STATE OF ILLINOIS
DEPARTMENT OF TRANSPORTATION

WESTBROOK RD.
PLAN AND PROFILE

SCALE: | SHEET NO. OF SHEETS | STA. 300+00.00 TO STA. 301+10.00

F.A.U. RTE.	SECTION	COUNTY	TOTAL SHEETS	SHEET NO.
1381	0101.1-T	COOK	42	18
		CONTRACT NO. 60M82		
FED. ROAD DIST. NO. 1	ILLINOIS	FED. AID PROJECT		