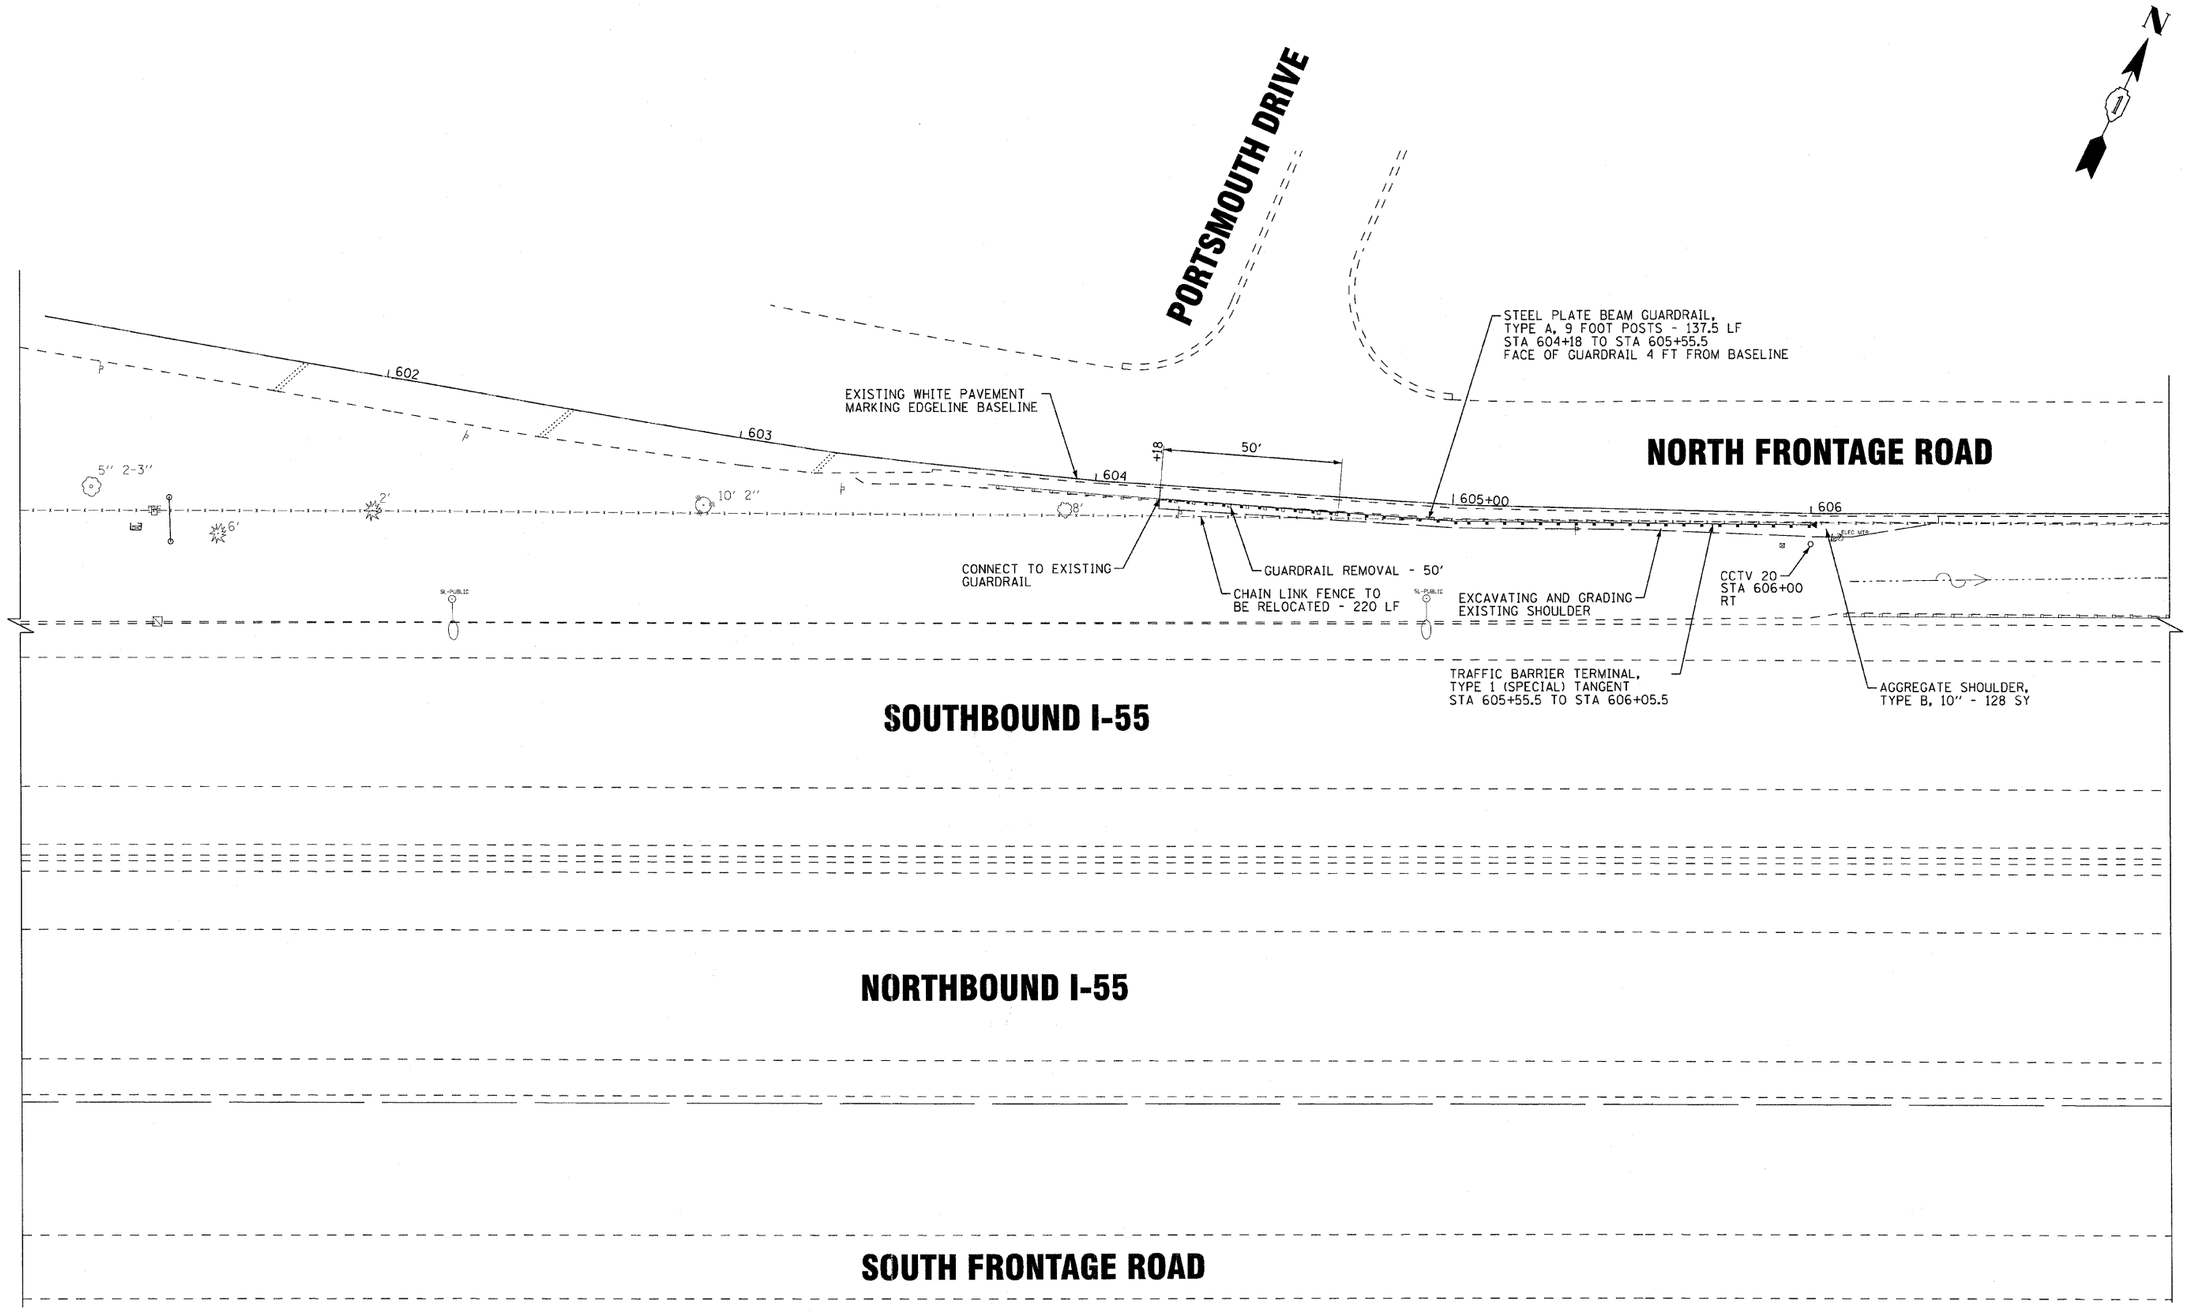

COPYRIGHT © 2010, BY BAXTER & WOODMAN, INC.
STATE OF ILLINOIS PROFESSIONAL DESIGN FIRM
LICENSE NO. 184-001008 EXPIRES 4/30/2011
5/23/2011 8:27:52 AM
23ukb
...\DGN Files\DGN\100153-W024-PLAN6.dgn
...\DGN Files\DGN\100153-W024-PLAN6.tbl
k:\Crystal Lake\LDG1\100153-W0-Design\W0-24 I-55\CADD-SURVEY\DRAWINGS\DGNS\100153-W024-PLAN6.dgn

BAXTER & WOODMAN Consulting Engineers

DESIGNED	- AMM	REVISED	-5-23-11 PER IDOT REVIEW
DRAWN	- UKB	REVISED	-
CHECKED	- LDH	REVISED	-
DATE	- 5-03-11	FILE	- 100153-W024-PLAN6.dgn

STATE OF ILLINOIS
DEPARTMENT OF TRANSPORTATION

INTERSTATE 55 – US 6 TO WEST OF INTERSTATE 294
GUARDRAIL IMPROVEMENTS
CAMERA ST 20 – PORTSMOUTH DRIVE

SCALE: 1"=20' | STA. 601+00 TO STA. 607+00

F.A.I. RTE.	SECTION	COUNTY	TOTAL SHEETS	SHEET NO.
55	2011-041-GRR	DUPAGE/WILL	19	11
		CONTRACT NO. 60P47		
FED. ROAD DIST. NO. 1	ILLINOIS			