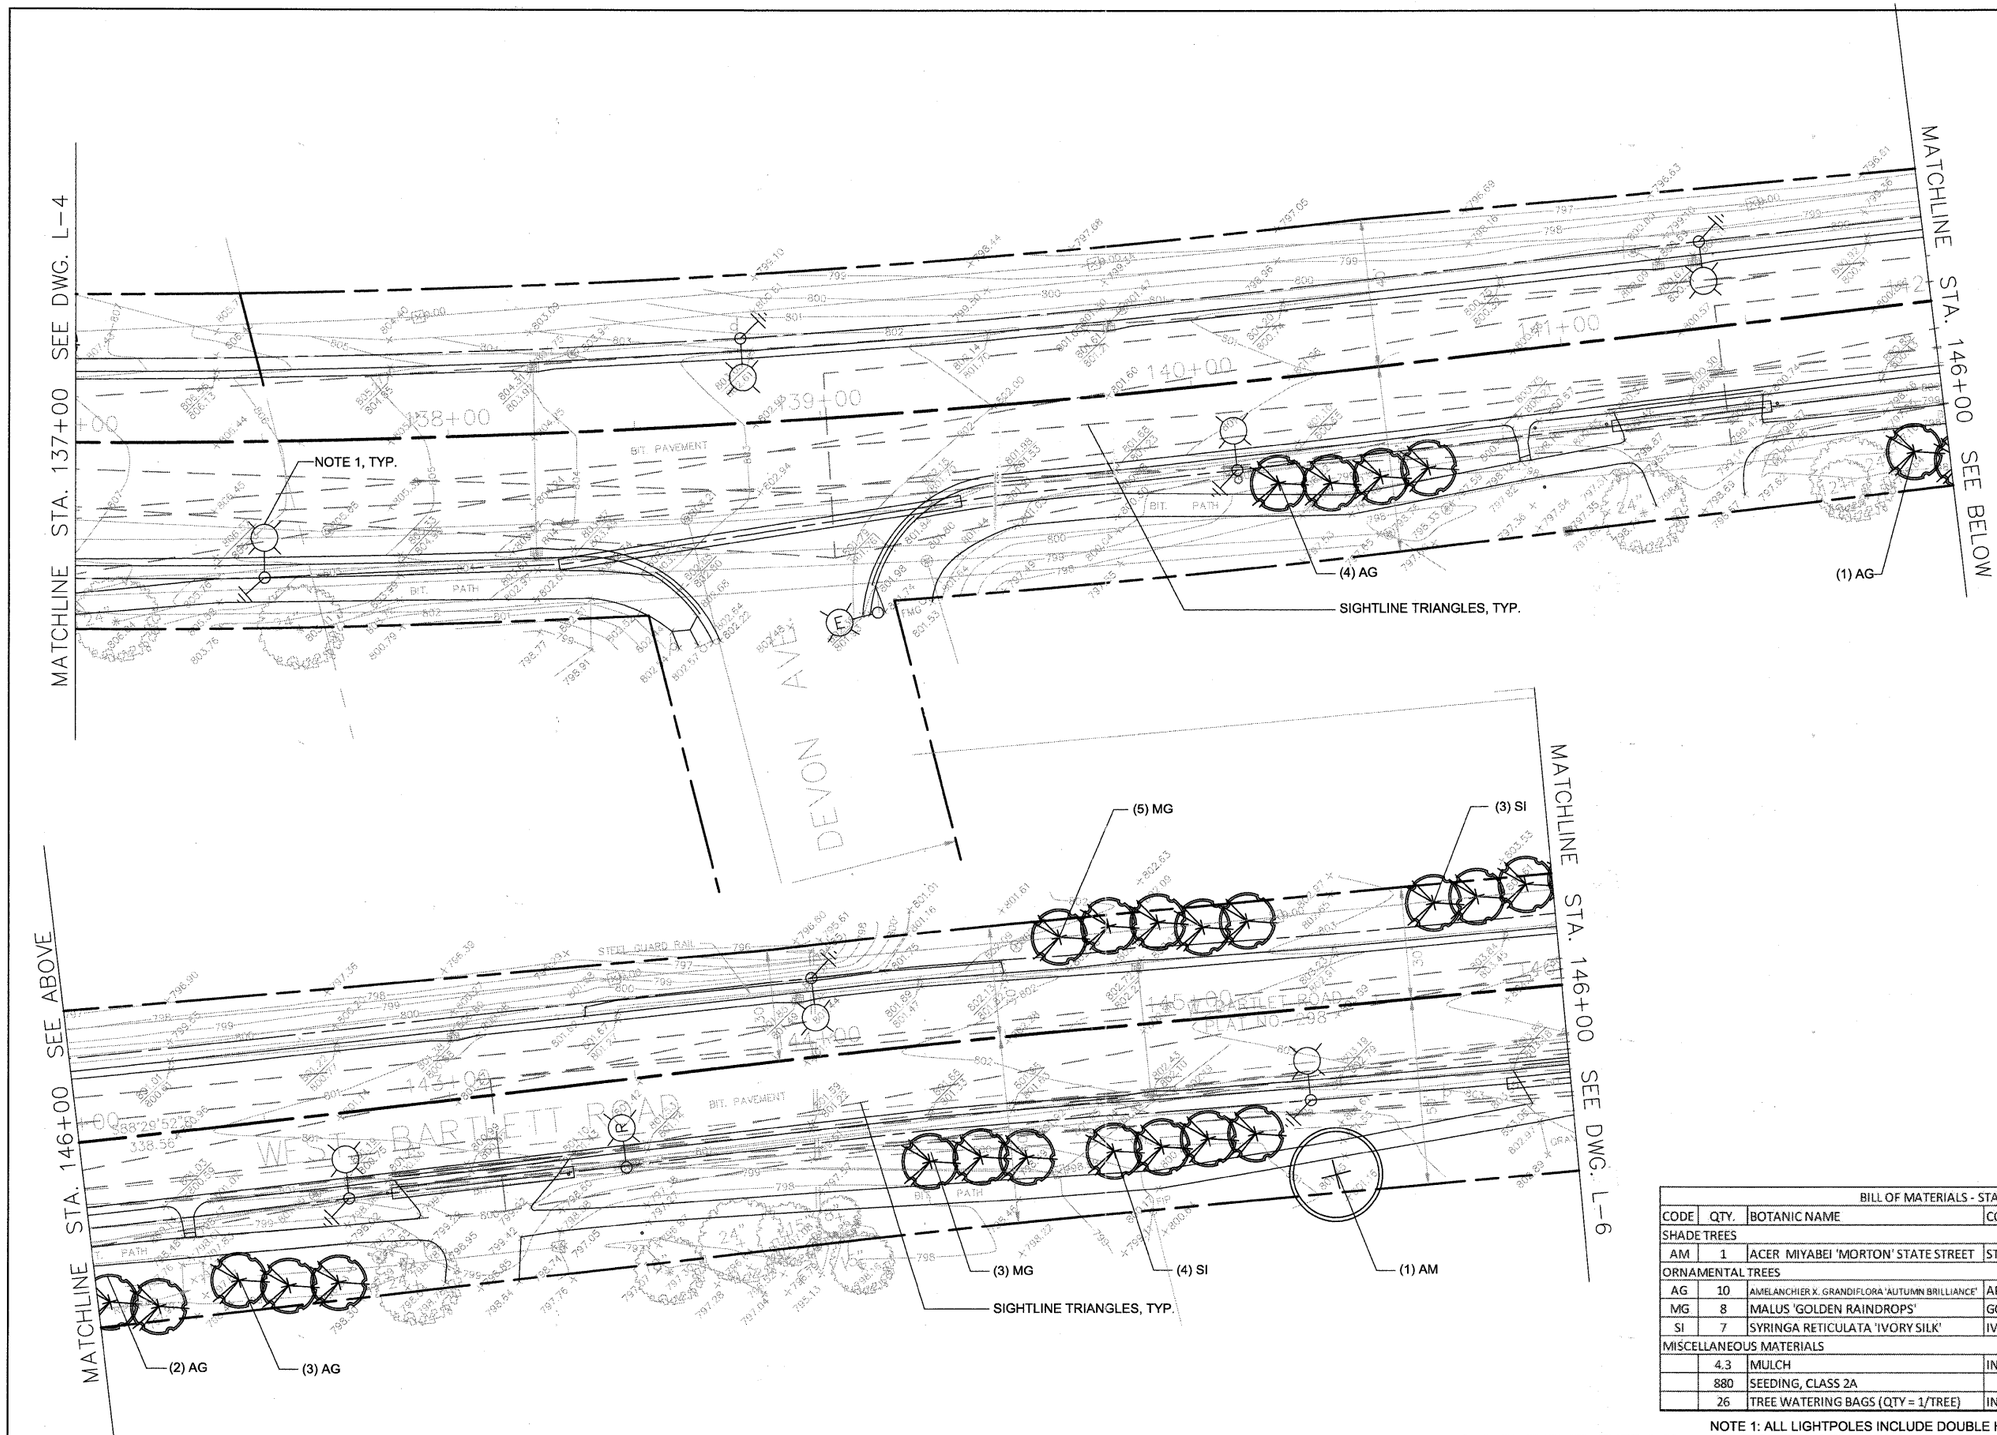

SYMBOLS KEY

- SHADE TREE
- ORNAMENTAL TREE
- BIKE NODE PAVING, BY OTHERS.
- NEW LIGHT POLE WITH BASKETS WITH ELEC. CONDUIT
- EXISTING LIGHT POLE (SEE CIVIL PLANS)
- EXISTING LIGHT POLE (SEE CIVIL PLANS)
- NEW LIGHT POLE WITH BASKETS (SEE CIVIL PLANS)

BILL OF MATERIALS - STA. 137+00 TO STA. 146+00						
CODE	QTY.	BOTANIC NAME	COMMON NAME	SIZE	REMARK	UNIT
SHADE TREES						
AM	1	ACER MIYABEI 'MORTON' STATE STREET	STATE STREET MIYABE MAPLE	2.5"	B/B	EA.
ORNAMENTAL TREES						
AG	10	AMELANCHIER X. GRANDIFLORA 'AUTUMN BRILLIANCE'	APPLE SERVICEBERRY	2"	B/B	EA.
MG	8	MALUS 'GOLDEN RAINDROPS'	GOLDEN RAINDROPS CRABAPPLE	2.5"	B/B	EA.
SI	7	SYRINGA RETICULATA 'IVORY SILK'	IVORY SILK JAPANESE TREE LILAC	2"	B/B	EA.
MISCELLANEOUS MATERIALS						
	4.3	MULCH	INCLUSIVE TO PLANTING			CY
	880	SEEDING, CLASS 2A				SY
	26	TREE WATERING BAGS (QTY = 1/TREE)	INCLUSIVE TO PLANTING			EA.

NOTE 1: ALL LIGHTPOLES INCLUDE DOUBLE HANGING BASKETS AND PLANTING. SEE SHEET 30 FOR BASKET PLANTING DESIGN, PAY ITEMS, AND QUANTITIES.

CALL J.U.L.I.E. 1-800-892-0123 48 Hours (2 working days) Before You Dig.

FILE NAME =	USER NAME =	DESIGNED — ET/LV	REVISED —
JJR landscape architecture planning urban design civil engineering environmental science		DRAWN — ET	REVISED —
	PLOT SCALE =	CHECKED — GC	REVISED —
	PLOT DATE =	DATE — 12-22-10	REVISED —

WEST BARTLETT ROAD STREETSCAPE

LANDSCAPE PLAN

SCALE: 1" = 20' | SHEET NO. 5 OF 6 SHEETS | STA. 137+00 TO STA. 146+00

F.A. RTE.	SECTION	COUNTY	TOTAL SHEETS	SHEET NO.
1344	10-00085-00-LT	COOK	30	23
		CONTRACT NO. 63512		
		ILLINOIS FED. AID PROJECT		