F.A.U. RTE.	SECTION	COUNTY	TOTAL SHEETS	SHEET NO.
0085	00-00246-02-FP	MCHENRY	292	014
STA.		TO STA.		
FED. ROAD DIST. NO. 1	ILLINOIS	FED. AID PROJECT		

CONTRACT NO: 63522

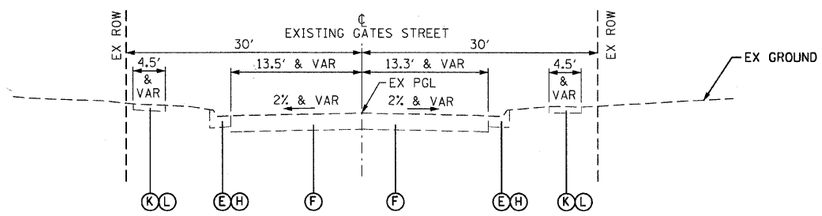

EXISTING GATES STREET

STA 30+18.15• (80.97′ LT TO 6.11′ RT) TO
STA 31+18.05• (13.65′ LT TO 13.60′ RT)
• PROPOSED GATE STATIONING

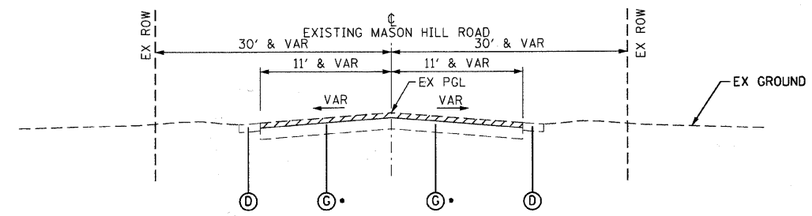

EXISTING MASON HILL ROAD

STA. 20+40.00 TO STA. 23+60.70
• FROM STA. 20+40.00 TO STA. 21+35.00

EXISTING LEGEND

(A) ASPHALT PAVEMENT (9″)	(F) PAVEMENT REMOVAL	(K) PCC SIDEWALK
(B) ASPHALT PAVEMENT (13.5″)	(G) HOT-MIX ASPHALT SURFACE REMOVAL, VAR DEPTH	(L) SIDEWALK REMOVAL
(C) AGGREGATE SUBGRADE	(H) COMBINATION CURB & GUTTER REMOVAL	
(D) AGGREGATE SHOULDER	(I) REMOVAL & DISPOSAL OF UNSUITABLE MATERIAL (UNDERCUT)	
(E) COMBINATION CONCRETE CURB & GUTTER	(J) REMOVAL & DISPOSAL OF UNSUITABLE MATERIAL (TOPSOIL)	

REVISIONS	
NAME	DATE

MCHENRY COUNTY DIVISION OF TRANSPORTATION
WALKUP ROAD F.A.U. 0085

EXISTING TYPICAL SECTIONS SIDE STREETS

SCALE: N.T.S. DRAWN BY: RJS

DATE: 04/15/11 CHECKED BY: MCD

TENG

TENG & ASSOCIATES, INC.
ENGINEERS/ARCHITECTS/PLANNERS
300 N. MICHIGAN AVE. CHICAGO, IL 60601
TELEPHONE: 312/616-0500

..\AL02A00L0GN,..\BD99A00L0GN,..\TS02A002.DGN,..\AL02A002.DGN,..\VR02A00L0GN,..\RW02A00.DGN,..\PL02A002.DGN
4 4 4