F.A.U. RTE.	SECTION	COUNTY	TOTAL SHEETS	SHEET NO.
0085	00-00246-02-FP	MCHENRY	292	059
STA.		TO STA.		
FED. ROAD DIST. NO. 1	ILLINOIS	FED. AID PROJECT		

CONTRACT NO: 63522

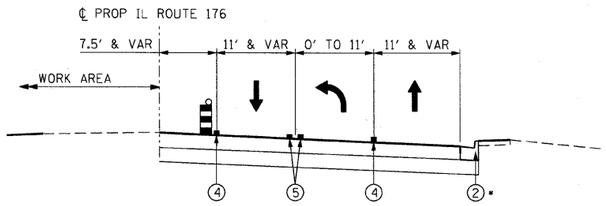

MOT TYPICAL SECTION

STAGE 3
STA 40+88.69 TO STA 50+00.00 (WALKUP RD)
* STA 41+00.00 TO STA 43+76.22 (PR CURB & GUTTER, SEE NOTE 1)

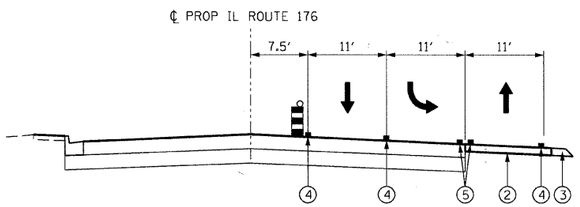

MOT TYPICAL SECTION

STAGE 3
STA 50+00.00 (WALKUP ROAD) TO STA 53+56.48
STA 50+50± TO STA 52+10± (SEE NOTE 1)

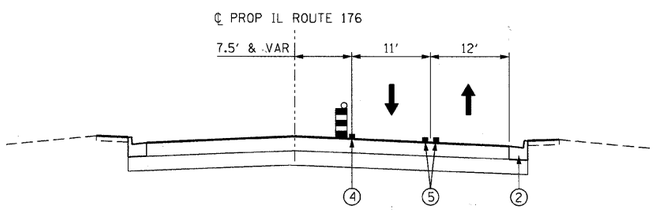

MOT TYPICAL SECTION

STAGE 3
STA 53+56.48 TO STA 61+23.21
STA 57+27.50 TO STA 60+86.08 (SEE NOTE 1)

NOTE 1:

TEMP PAVEMENT REMOVED AND PR CURB & GUTTER CONSTRUCTED AT THIS LOCATION, AFTER STAGE 3, WHEN TEMP PAVEMENT IS NOT REQUIRED TO MAINTAIN TRAFFIC.

LEGEND:

- VERTICAL PANEL W/ STEADY BURNING LIGHT
- DRUM W/ STEADY BURNING LIGHT
- DIRECTION OF TRAFFIC

1. EXISTING PAVEMENT MARKING
2. TEMPORARY PAVEMENT
3. TEMPORARY SHOULDER (PAID AS TEMP PAVEMENT)
3A. COMBINATION CURB & GUTTER, TYPE B-6.24 (TEMPORARY)
4. TEMPORARY PAVEMENT MARKING - 4" (WHITE)
5. TEMPORARY PAVEMENT MARKING - 4" (YELLOW)
6. PROPOSED PAVEMENT MARKING

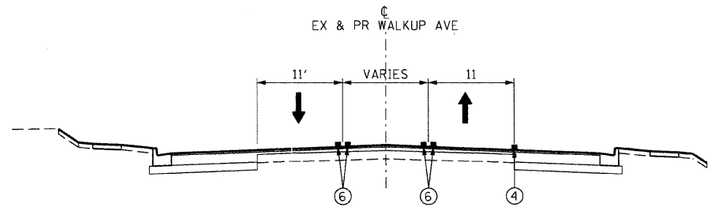

MOT TYPICAL SECTION

STAGE 3
STA 43+22.55 TO STA 46+40.46 (GATES ST)

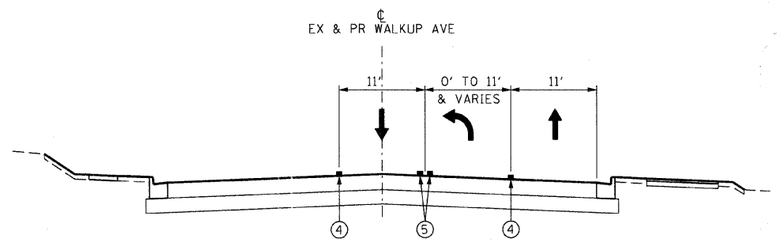

MOT TYPICAL SECTION

STAGE 3
STA 46+40.46 (GATES) TO STA 50+00.00 (IL RTE 176)

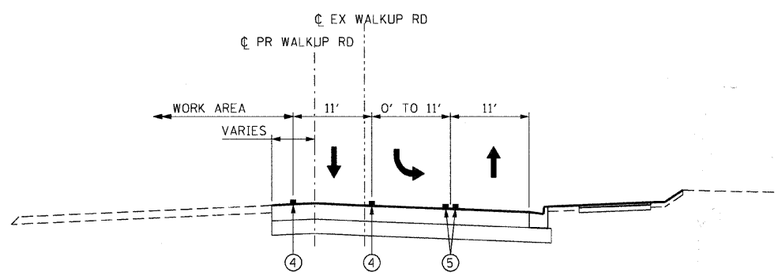

MOT TYPICAL SECTION

STAGE 3
STA 50+00.00 (IL RTE 176) TO STA 54+26.01

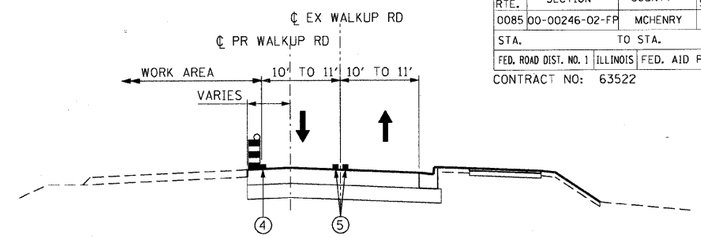

MOT TYPICAL SECTION

STAGE 3
STA 54+26.61 TO STA 59+96.61
STA 64+69.44 (TALISMON DR) TO STA 76+42.41
STA 80+12.77 (BURNING BUSH TR) TO STA 83+03.97 (REDBIRD LN)

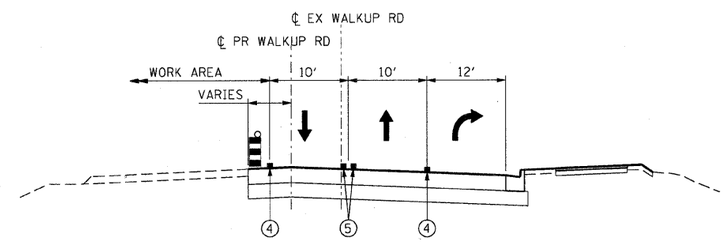

MOT TYPICAL SECTION

STAGE 3
STA 59+96.61 TO STA 62+87.36 (VETERANS ACRE PARK ENTRANCE)
STA 76+42.41 TO STA 80+12.77 (BURNING BUSH TR)

REVISIONS	
NAME	DATE

MCHENRY COUNTY DIVISION OF TRANSPORTATION
WALKUP ROAD F.A.U. 0085

MAINTENANCE OF TRAFFIC TYPICAL SECTIONS STAGE 3

SCALE: N.T.S. DRAWN BY: TL
DATE: 06/10/11 CHECKED BY: KA

TENG

TENG & ASSOCIATES, INC.
ENGINEERS•ARCHITECTS•PLANNERS
205 N. MICHIGAN AVE. CHICAGO, IL 60601
TELEPHONE: 312/616-0500

G:\MT02\A008.DGN, ..\BD99\A001.DGN
6/9/2011 6:55:07 AM MAVIAN LD-TRANS 07\2203\300-03\CIVIL\CAD\02 CONTRACT\A TENG\SHEET\MT02\A002.SHT STANKIRJ
1 2 