F.A.U. RTE.	SECTION	COUNTY	TOTAL SHEETS	SHEET NO.
0085	00-00246-02-FP	MCHENRY	292	063
STA.		TO STA.		
FED. ROAD DIST. NO. 1	ILLINOIS	FED. AID PROJECT		

CONTRACT NO: 63522

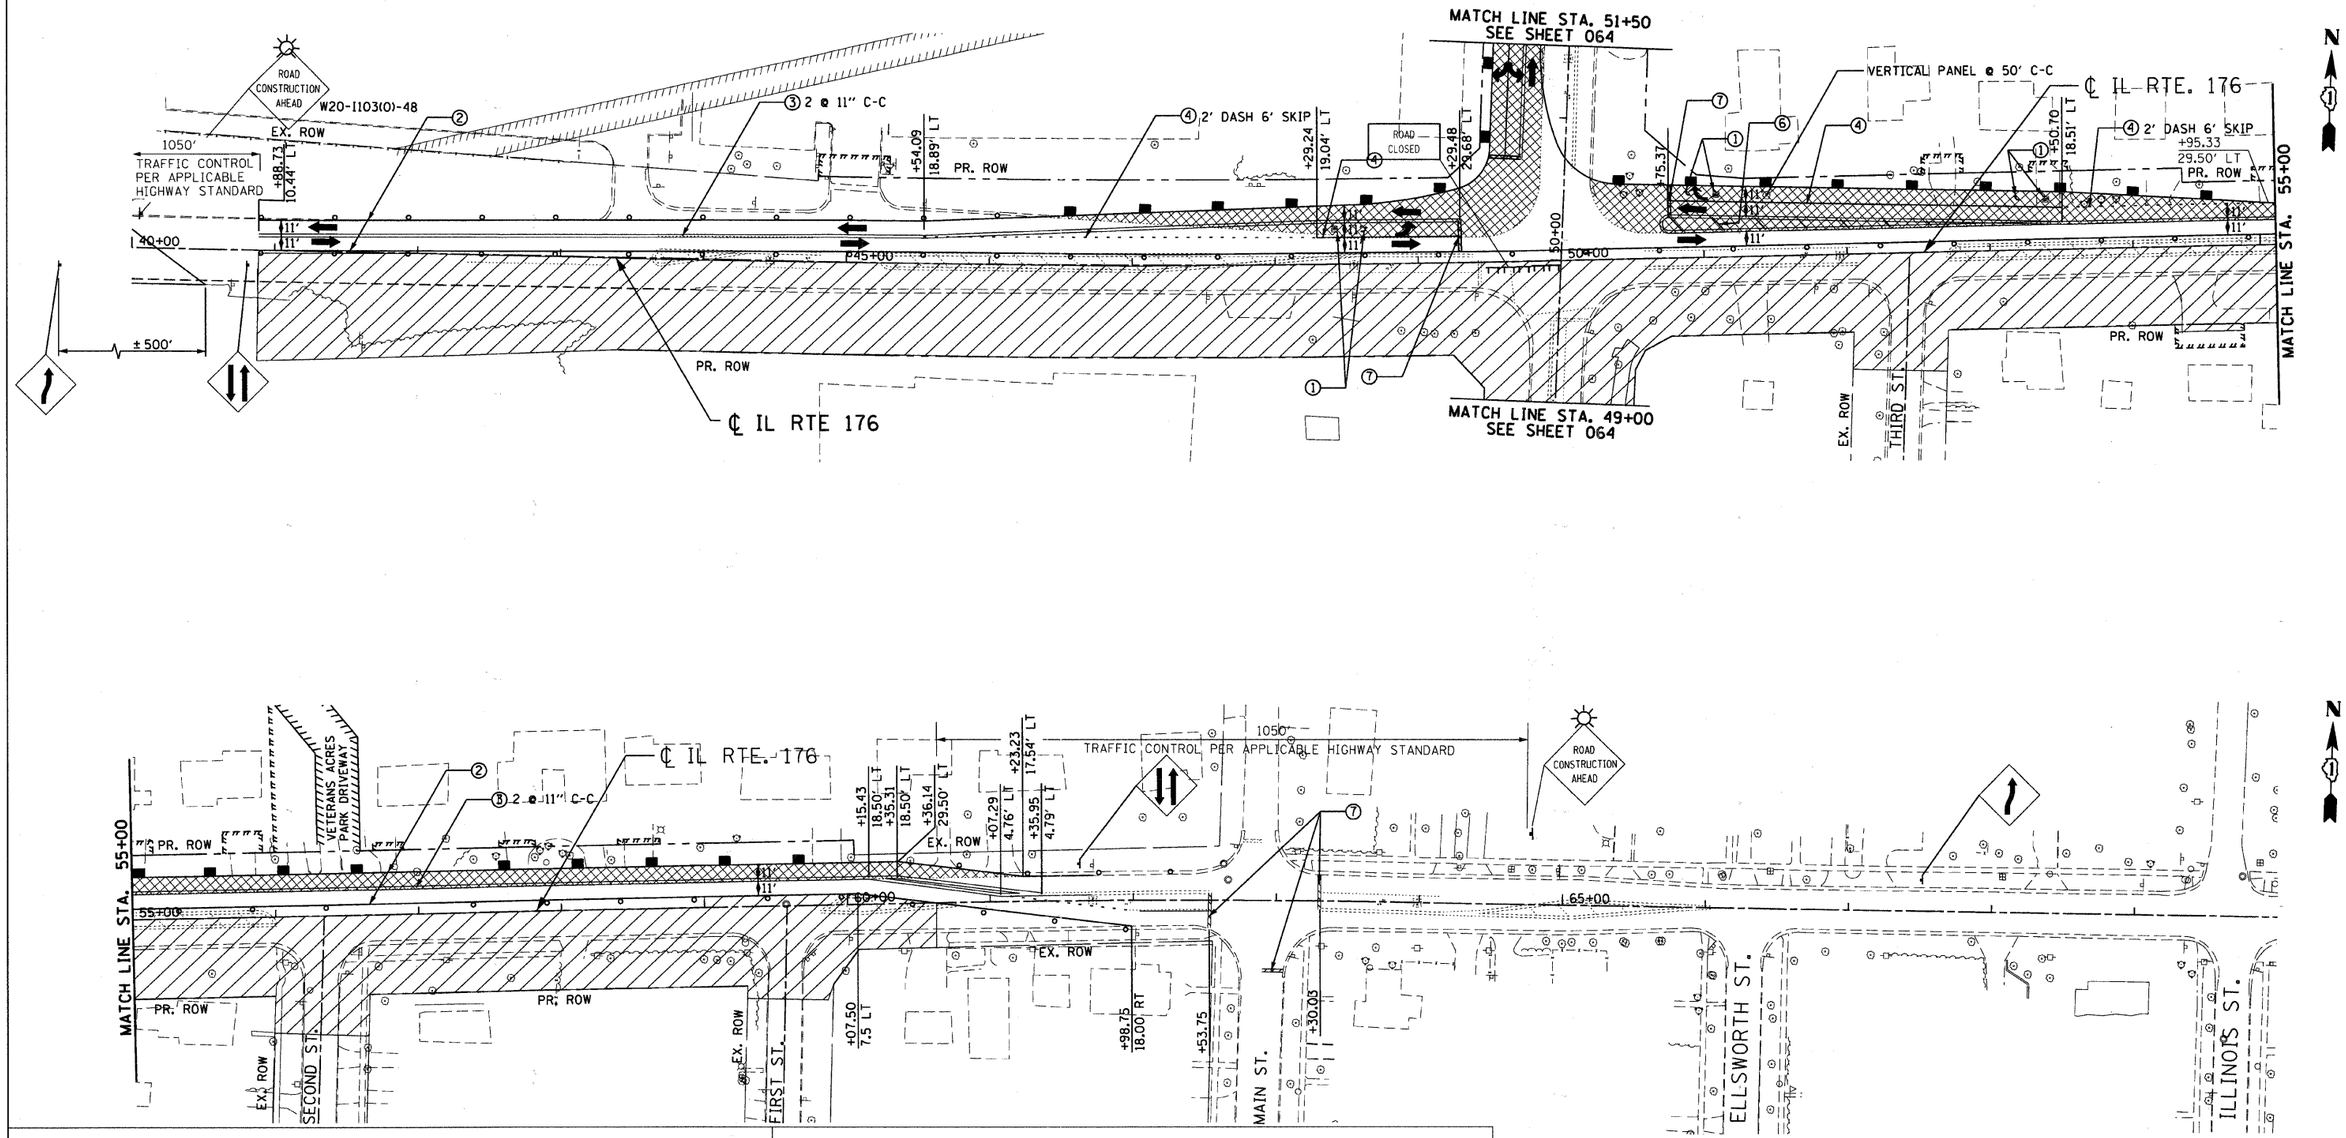

LEGEND

- WORK AREA
- TEMPORARY PAVEMENT
- TEMPORARY PAVEMENT FROM PREVIOUS STAGE
- BARRICADE, TYPE III, W/ TY A FLASHER
- PREVIOUS TRAFFIC PATTERN
- PR TRAFFIC PATTERN
- SIGN
- VERTICAL PANEL W/ STEADY BURNING LIGHT
- BARRICADE OR DRUMS
- TYPE B MONODIRECTIONAL FLASHING LIGHT

PAVEMENT MARKING LEGEND

1. TEMPORARY PAVEMENT MARKING LETTERS AND SYMBOLS
2. TEMPORARY PAVEMENT MARKING -LINE 4 inch (WHITE)
3. TEMPORARY PAVEMENT MARKING -LINE 4 inch (YELLOW)
4. TEMPORARY PAVEMENT MARKING -LINE 6 inch (WHITE)
5. TEMPORARY PAVEMENT MARKING -LINE 8 inch (YELLOW)
6. TEMPORARY PAVEMENT MARKING -LINE 12 inch (YELLOW)
7. TEMPORARY PAVEMENT MARKING -LINE 24 inch (WHITE)

REVISIONS	
NAME	DATE

MCHENRY COUNTY DIVISION OF TRANSPORTATION
WALKUP ROAD F.A.U. 0085

MOT & STAGE 1 CONSTRUCTION ILLINOIS ROUTE 176 STA 40+00 TO STA 70+00

SCALE: 1" = 50'
DRAWN BY: CC
DATE: 04/15/11
CHECKED BY: KA

TENG

TENG & ASSOCIATES, INC.
ENGINEERS/ARCHITECTS/PLANNERS
303 N. MICHIGAN AVE. CHICAGO, IL 60601
TELEPHONE: 312/616-0600

...\ALO2A002.DGN, ...\PLO2A002.DGN, ...\RW02A00L.DGN, ...\MTO2A00L.DGN, ...\RW02A002.DGN, ...\MTO2A00L.DGN, ...\XR02A00L.DGN, ...\MTO2A00L.DGN, ...\XR02A00L.DGN, ...\PW02A00L.DGN, ...\TP02A00L.DGN, ...\MTO2A007.DGN, ...\MTO2A0
...\ALO2A002.DGN, ...\PLO2A002.DGN, ...\RW02A00L.DGN, ...\MTO2A00L.DGN, ...\RW02A002.DGN, ...\MTO2A00L.DGN, ...\XR02A00L.DGN, ...\MTO2A00L.DGN, ...\XR02A00L.DGN, ...\PW02A00L.DGN, ...\TP02A00L.DGN, ...\MT02A007.DGN, ...\MT02A0
\\CS-0044\AMVAULT\D-TRANS_07\2022\300 03\CIVIL\CAD\02 CONTRACTNA TENG\SHEET\MT02A00L.SHT 42 43 44 45 46 47 48 49 50 51 52 53 54 55 56 57 58 59 60 61 62 63
4 14 20 1, 15:09:54
1 2 3 4 5 6 7 8 9 10 11 12 13 14 15 16 17 18 19 20 21 22 23 24 25 26 27 28 29 30 31 32 33 34 35 36 37 38 39 40 41