F.A.U. RTE.	SECTION	COUNTY	TOTAL SHEETS	SHEET NO.
0085	00-00246-02-FP	MCHENRY	292	081
STA.	TO STA.			
FED. ROAD DIST. NO. 1	ILLINOIS	FED. AID PROJECT		

CONTRACT NO: 63522

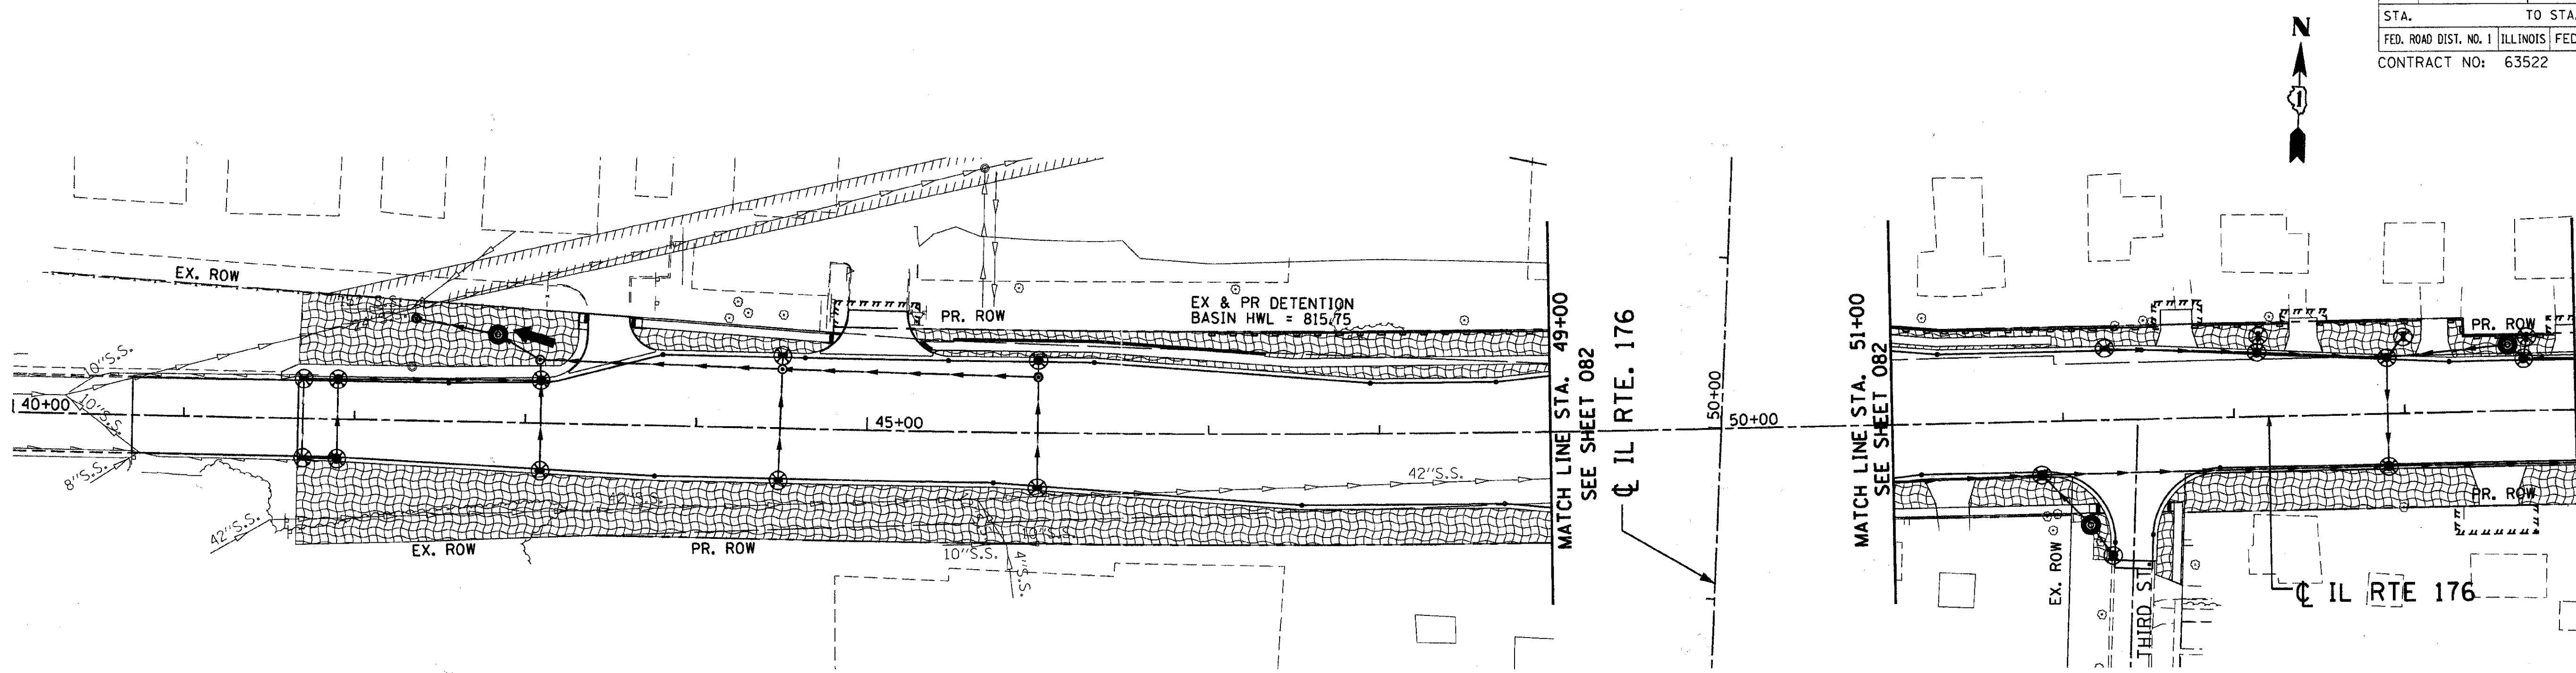

LEGEND

SEE SCHEDULE OF QUANTITIES FOR EROSION & SEDIMENT CONTROL DETAILS

	TREE TRUNK PROTECTION		INLET FILTER
	TEMPORARY EROSION CONTROL SEEDING		DRAINAGE OUTLET
	WETLAND		TEMPORARY DITCH CHECK
	STONE RIPRAP		PERIMETER EROSION BARRIER
			TEMPORARY SEDIMENT BASIN (5'W X 10'L X 2'D) & AGGREGATE (EROSION CONTROL) AT LIP OF BASIN

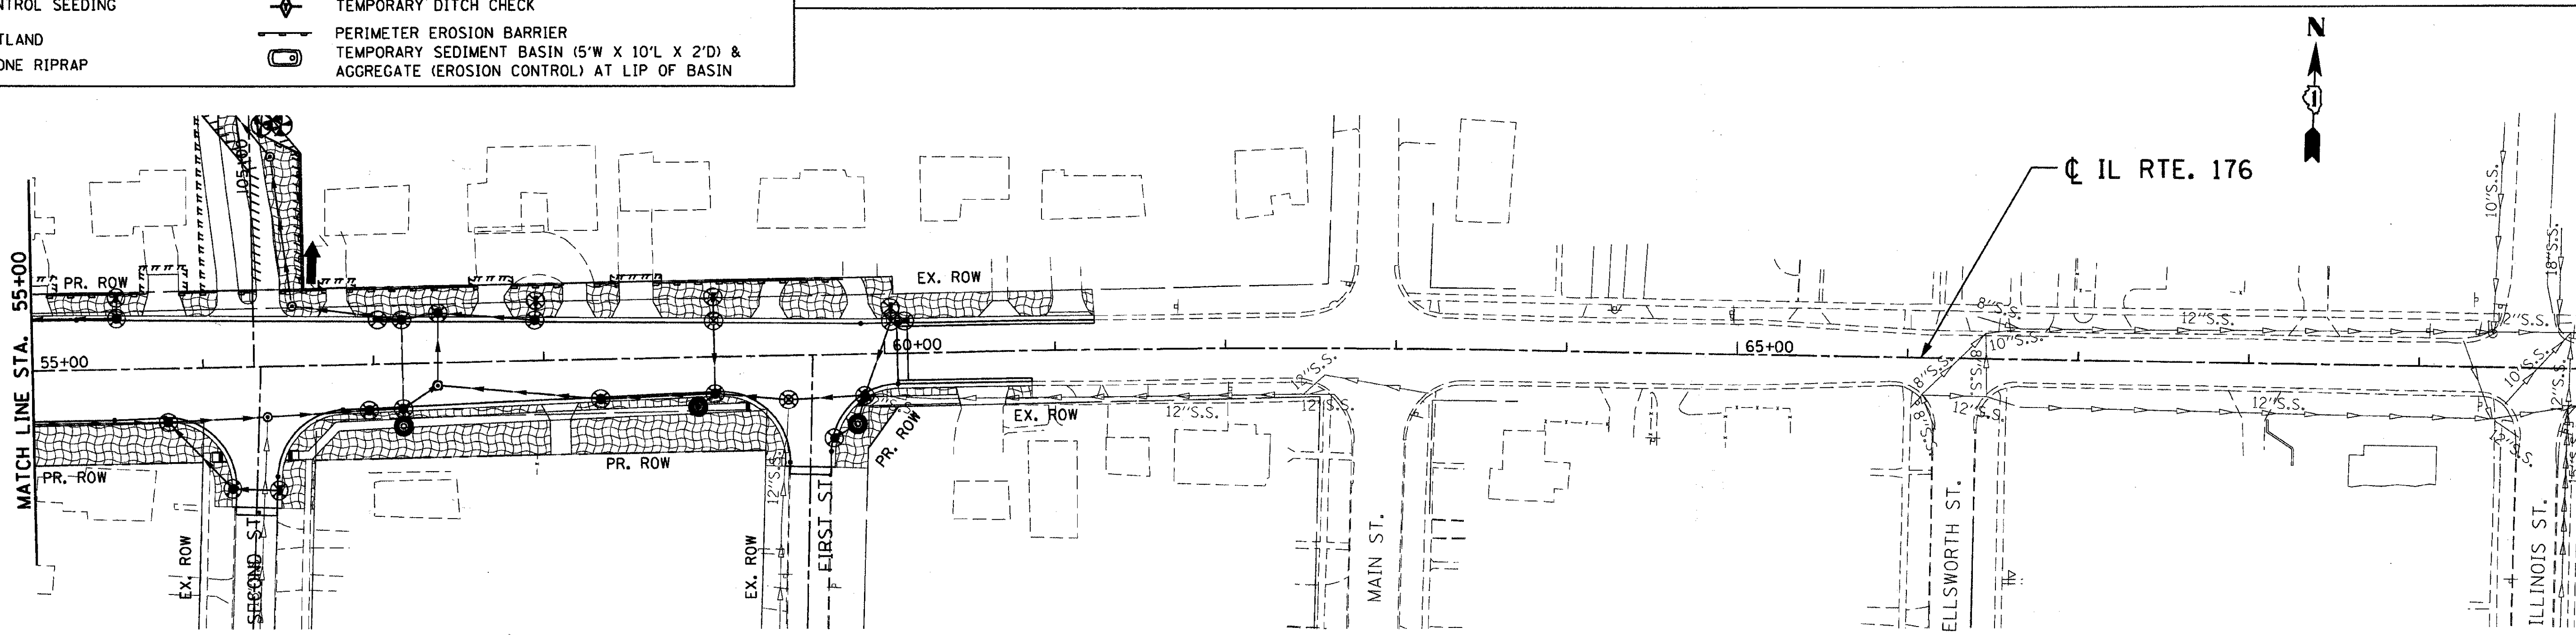

REVISIONS	
NAME	DATE

MCHENRY COUNTY DIVISION OF TRANSPORTATION
WALKUP ROAD F.A.U. 0085

EROSION & SEDIMENT CONTROL ILLINOIS ROUTE 176 STA 40+00 TO STA 70+00

SCALE: 1" = 50' DRAWN BY: LK

DATE: 04/15/11 CHECKED BY: TL

TENG

TENG & ASSOCIATES, INC.
ENGINEERS/ARCHITECTS/PLANNERS
205 N. MICHIGAN AVE. CHICAGO, IL 60601
TELEPHONE: 312/616-0000