F.A.U. RTE.	SECTION	COUNTY	TOTAL SHEETS	SHEET NO.
0085	00-00246-02-FP	MCHENRY	292	084
STA.	TO STA.			
FED. ROAD DIST. NO. 1	ILLINOIS	FED. AID PROJECT		

CONTRACT NO: 63522

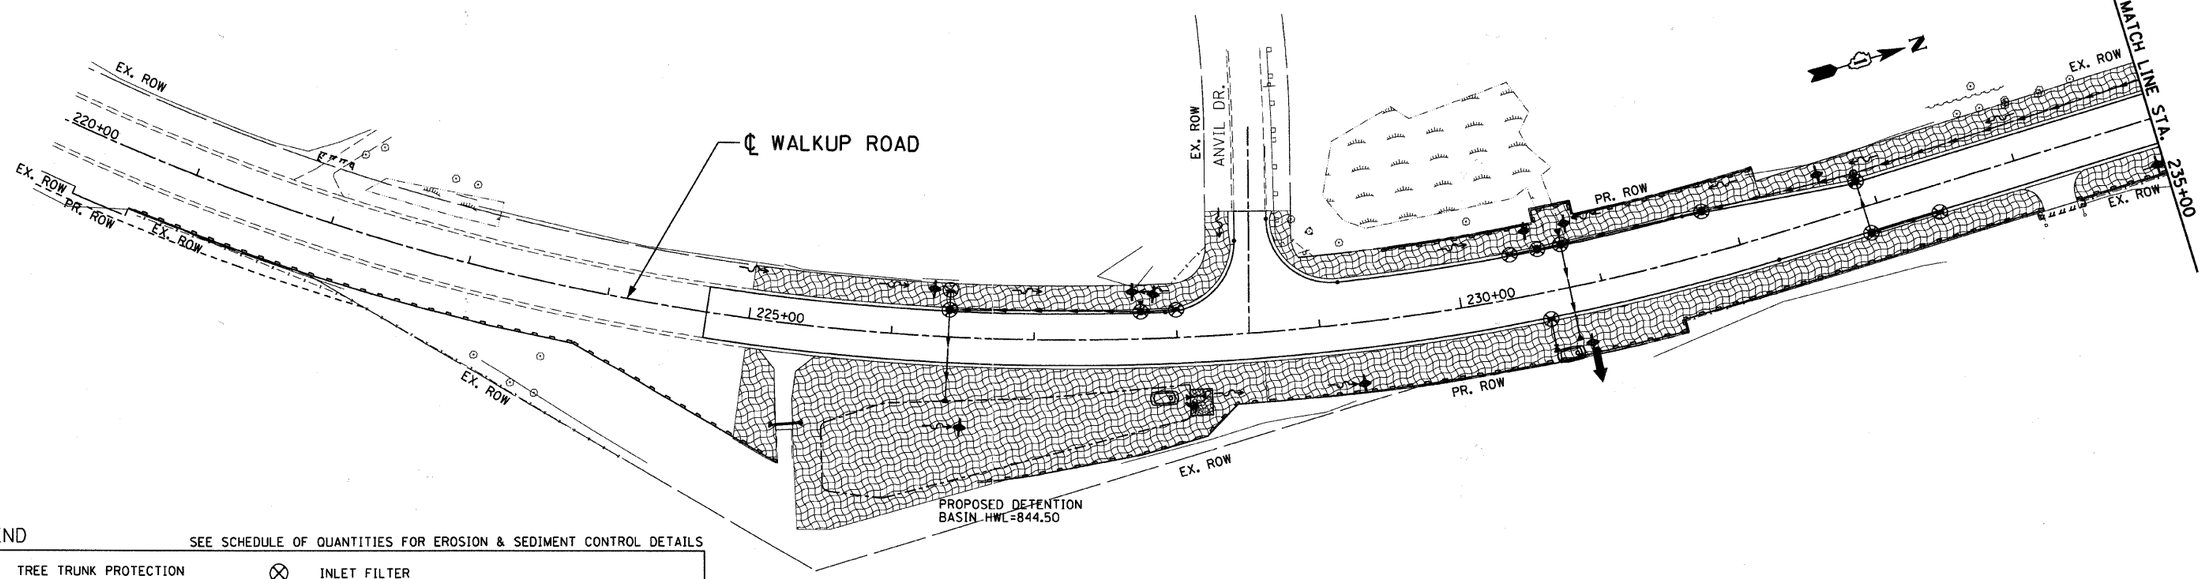

LEGEND

SEE SCHEDULE OF QUANTITIES FOR EROSION & SEDIMENT CONTROL DETAILS

- TREE TRUNK PROTECTION
- TEMPORARY EROSION CONTROL SEEDING
- WETLAND
- STONE RIPRAP
- INLET FILTER
- DRAINAGE OUTLET
- TEMPORARY DITCH CHECK
- PERIMETER EROSION BARRIER
- TEMPORARY SEDIMENT BASIN (5'W X 10'L X 2'D) & AGGREGATE (EROSION CONTROL) AT LIP OF BASIN

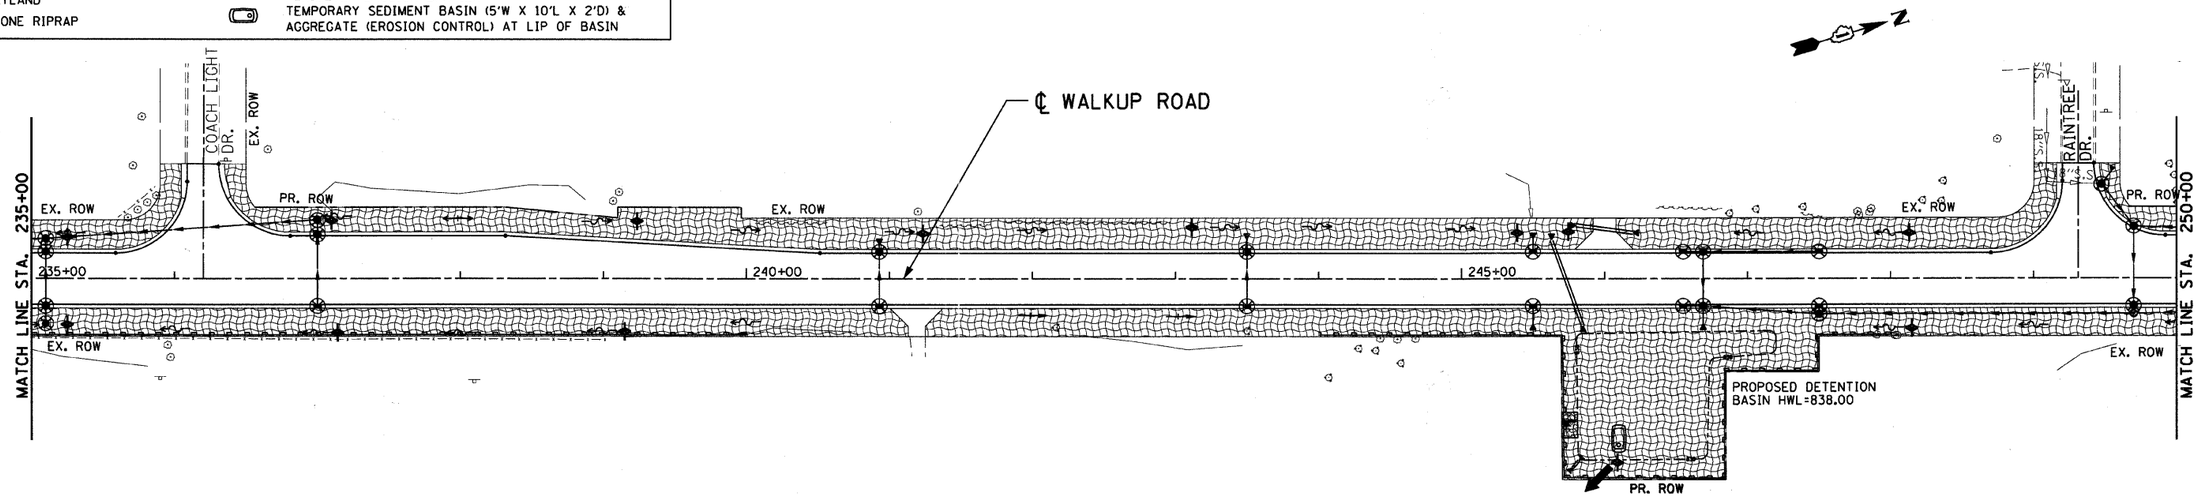

REVISIONS	
NAME	DATE

MCHENRY COUNTY DIVISION OF TRANSPORTATION
WALKUP ROAD F.A.U. 0085

EROSION & SEDIMENT CONTROL WALKUP ROAD STA 220+00 TO STA 250+00

SCALE: 1" = 50'
DRAWN BY: LK
DATE: 04/15/11
CHECKED BY: TL

TENG
TENG & ASSOCIATES, INC.
ENGINEERS/ARCHITECTS/PLANNERS
205 N. MICHIGAN AVE. CHICAGO, IL 60601
TELEPHONE 312/616-0606

..\AL02A002.DGN, ..\EC02A00LDGN, ..\NW02A00LDGN, ..\NB99A00LDGN, ..\PW02A002.DGN, ..\PL02A002.DGN, ..\SE02A002.DGN, ..\MT02A006.DGN, ..\MT02A006.DGN, ..\EC02A002.DGN, ..\DU02A002.DGN, ..\SE02A002.DGN, ..\AL02A002.DGN, ..\EC02A00LDGN, ..\DU02A002.DGN,
\\TS-0544\AAVAULT\D-TRANS_07\2202\300-03\CIVIL\CAD\02 CONTRACT\A TENG\SHEET\EC02A005.SHT STANKRJ
1 2 3 4 5 6 7 8 9 10 11 12 13 14 15 16 17 18 9 20212223 24 25 26 27 28 29 30 31 32 33 34 35 36 37 38 39 40 41 42 43 44 45 46 47 48 49 50 51 52 53 54 55 56 57 58 59 60 61 62 63
4-14-20 06:15:46