F.A.U. RTE.	SECTION	COUNTY	TOTAL SHEETS	SHEET NO.
0085	00-00246-02-FP	MCHENRY	292	086
STA.		TO STA.		
FED. ROAD DIST. NO. 1	ILLINOIS	FED. AID PROJECT		

CONTRACT NO: 63522

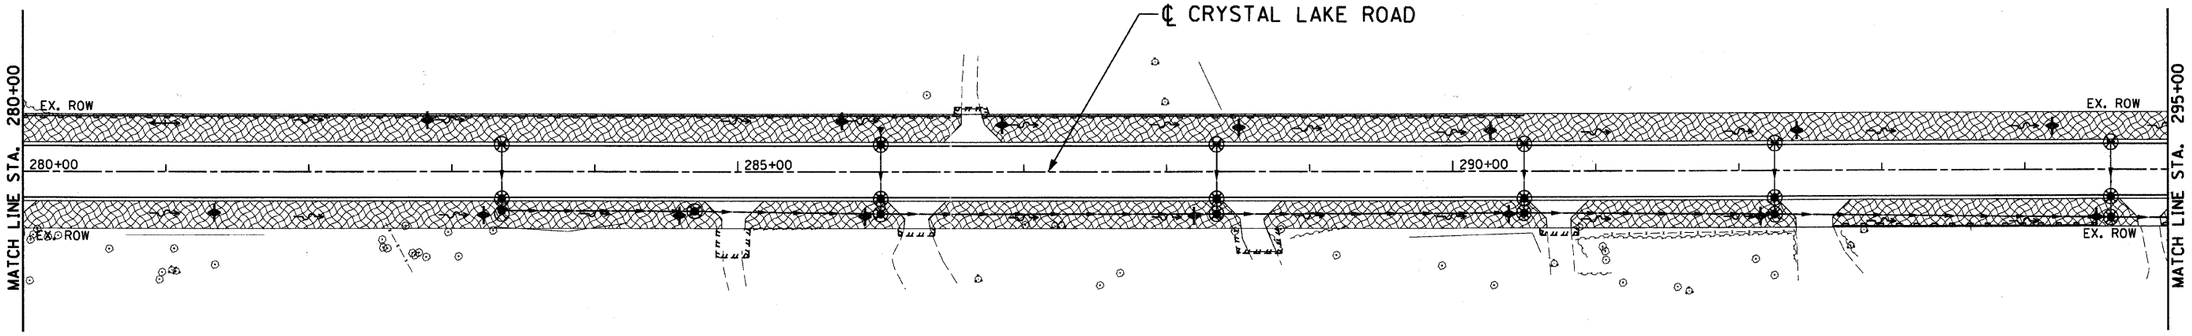

LEGEND

SEE SCHEDULE OF QUANTITIES FOR EROSION & SEDIMENT CONTROL DETAILS

- TREE TRUNK PROTECTION
- TEMPORARY EROSION CONTROL SEEDING
- WETLAND
- STONE RIPRAP
- INLET FILTER
- DRAINAGE OUTLET
- TEMPORARY DITCH CHECK
- PERIMETER EROSION BARRIER
- TEMPORARY SEDIMENT BASIN (5'W X 10'L X 2'D) & AGGREGATE (EROSION CONTROL) AT LIP OF BASIN

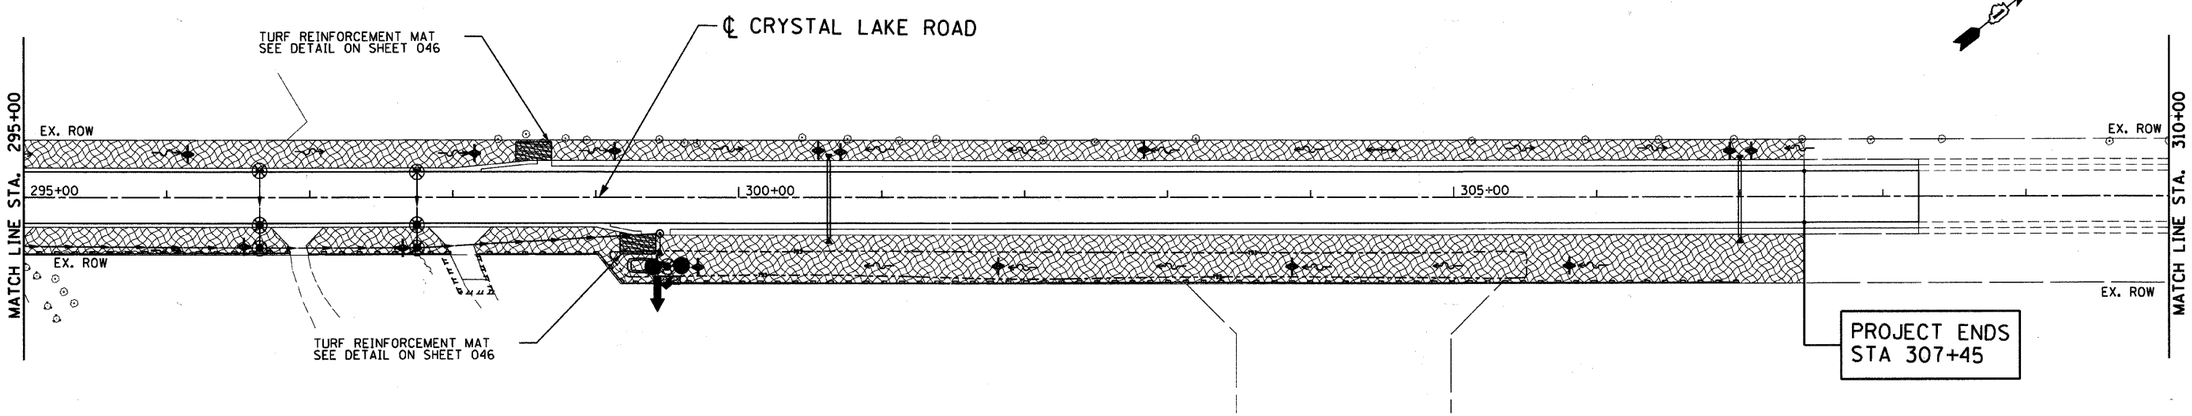

REVISIONS	
NAME	DATE

MCHENRY COUNTY DIVISION OF TRANSPORTATION
WALKUP ROAD F.A.U. 0085

EROSION & SEDIMENT CONTROL
CRYSTAL LAKE ROAD
STA 280+00 TO STA 310+00

SCALE: 1" = 50'
DRAWN BY: LK
DATE: 04/15/11
CHECKED BY: TL

TENG

TENG & ASSOCIATES, INC
ENGINEERS/ARCHITECTS/PLANNERS
300 N MICHIGAN AVE CHICAGO, IL 60601
TELEPHONE: 312/856-0035

..\AL02A002.DGN, ..\EC02A006.DGN, ..\RW02A001.DGN, ..\RW02A002.DGN, ..\PL02A002.DGN, ..\SE02A002.DGN, ..\AL02A002.DGN, ..\EC02A002.DGN, ..\DU02A002.DGN, ..\DU02A006.DGN, ..\EC02A002.DGN, ..\WT02A006.DGN, ..\WT02A006.DGN, ..\SE02A002.DGN, ..\PL02A002.DGN, ..\RW02A002.DGN, ..\RW02A001.DGN, ..\B99IA001.DGN, ..\AL02A002.DGN, ..\EC02A006.DGN, ..\RW02A002.DGN, ..\PL02A002.DGN, ..\SE02A002.DGN, ..\DU02A002.DGN
\\FS-0044\AMYVAULT\D-TRANS_07\2202\300-03\CIVIL\ADD02 CONTRACT\IA TENG\SHEET\EC02A007.SHT
1 2 
4:14:20 4, 15 Apr 26
STANKURJ