F.A.U. RTE.	SECTION	COUNTY	TOTAL SHEETS	SHEET NO.
0085	00-00246-02-FP	MCHENRY	292	150
STA.	TO STA.			
FED. ROAD DIST. NO. 1	ILLINOIS	FED. AID PROJECT		

CONTRACT NO: 63522

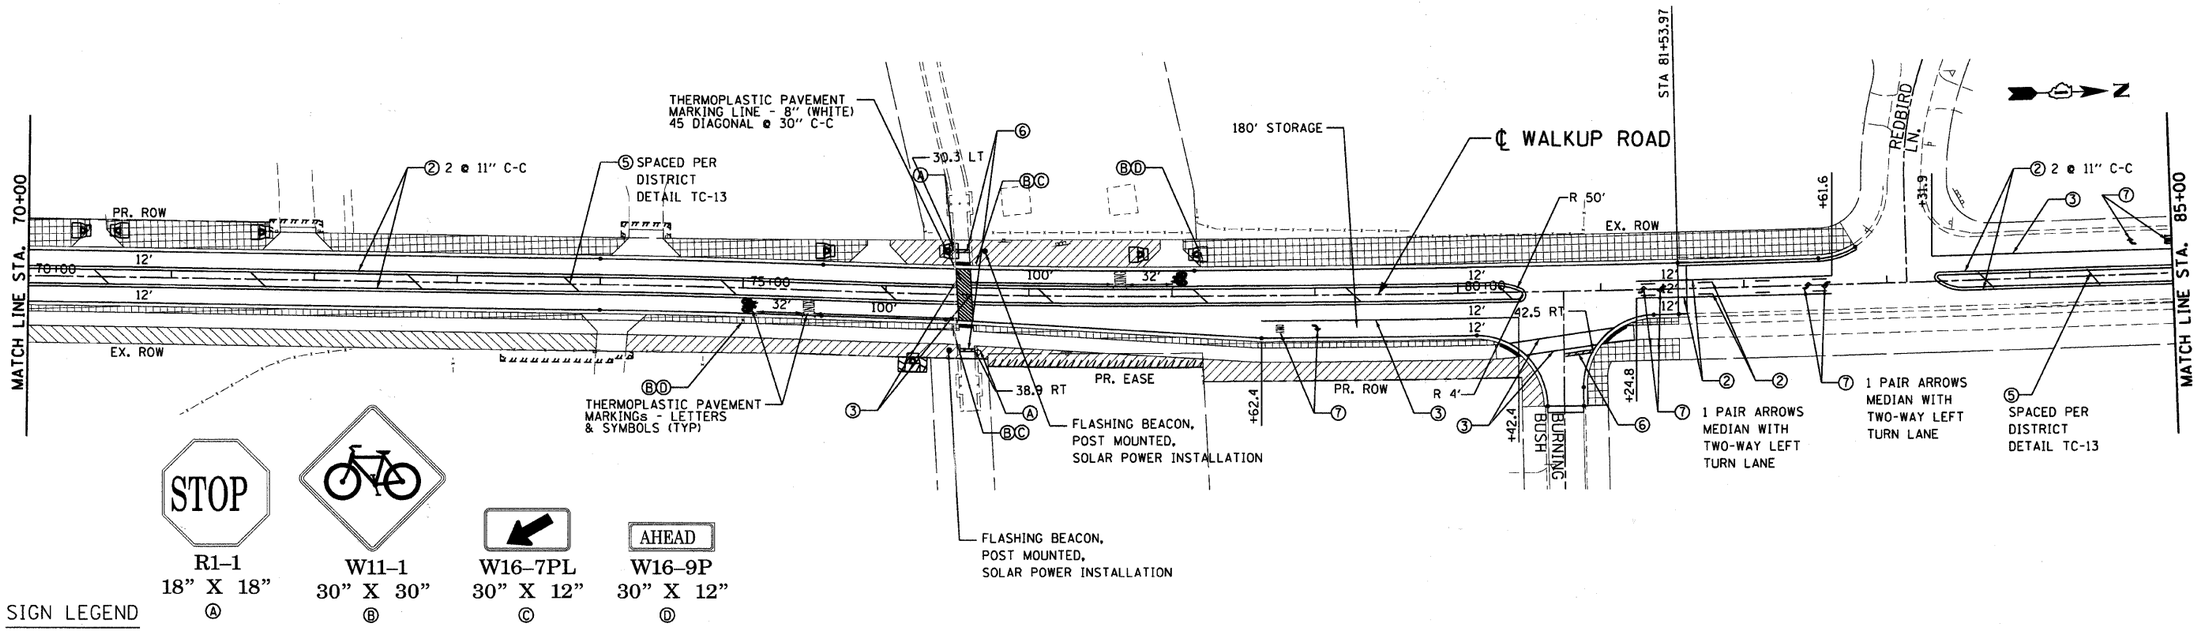

SIGN LEGEND

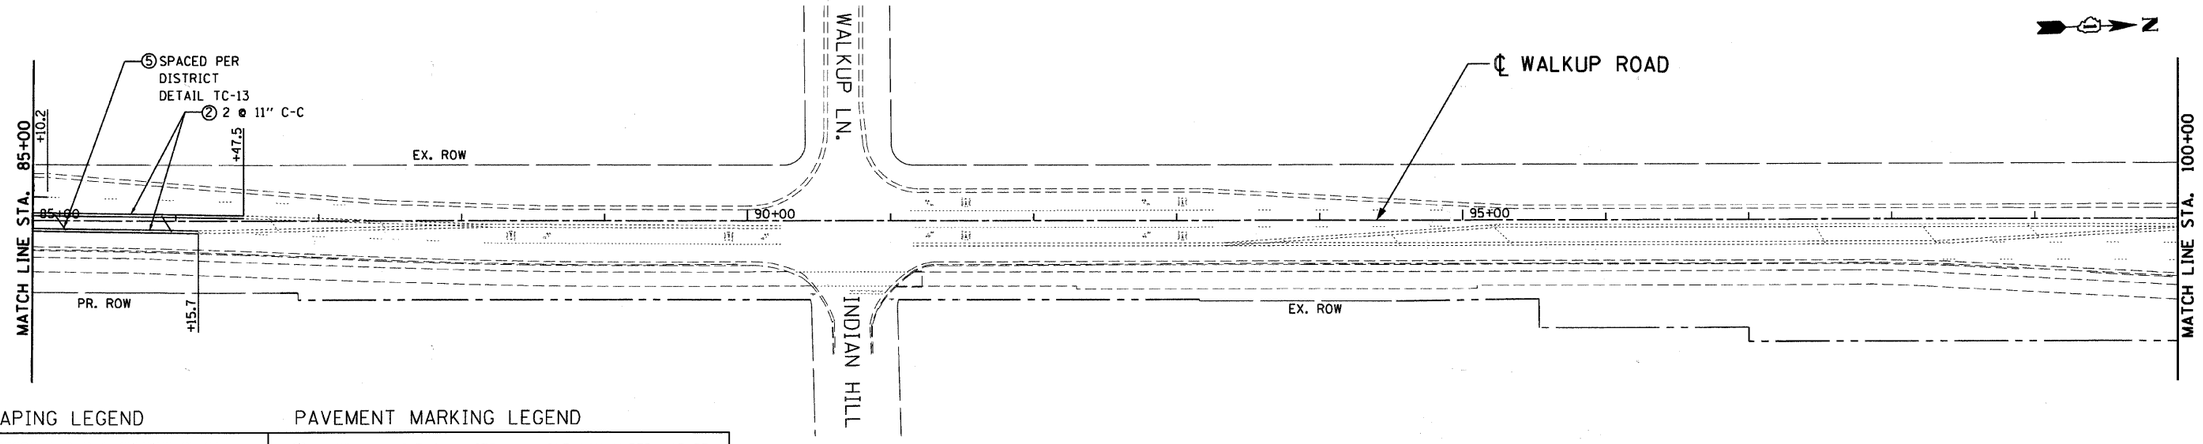

LANDSCAPING LEGEND

- TOPSOIL F & P 4, SEEDING CL 2A
- SODDING SALT TOLERANT & TURF REINF MAT (SEE DETAIL ON SHEET 154)
- TOPSOIL F & P 4 SODDING SALT TOLERANT
- TOPSOIL F & P 4, SEEDING CL 4A
- TOPSOIL F & P 8, SEEDING CL 4B MODIFIED
- STONE RIPRAP

PAVEMENT MARKING LEGEND

①	THERM MK LINE 4" (WHITE)	◀ ONE-WAY AMBER MARKER
②	THERM MK LINE 4" (YELLOW)	◁ ONE-WAY CRYSTAL MARKER (W/O)
③	THERM MK LINE 6" (WHITE)	◆ TWO-WAY AMBER MARKER
④	THERM MK LINE 12" (WHITE)	
⑤	THERM MK LINE 12" (YELLOW)	
⑥	THERM MK LINE 24" (WHITE)	
⑦	THERM MK L&S	

PAVEMENT MARKING TO FOLLOW IDOT D1 DETAIL TC-13

EROSION CONTR BLANKET OR HD EROSION CONTR BLANKET FOR ALL SEEDING (SEE DETAIL ON SHEET 154)

REVISIONS	
NAME	DATE

MCHENRY COUNTY DIVISION OF TRANSPORTATION
WALKUP ROAD F.A.U. 0085

PAVT MARKING & LANDSCAPING WALKUP ROAD STA 70+00 TO STA 100+00

SCALE: 1" = 50'
DRAWN BY: KV
DATE: 04/15/11
CHECKED BY: MCD

TENG

TENG & ASSOCIATES, INC.
ENGINEERS/ARCHITECTS/PLANNERS
150 N MICHIGAN AVE. CHICAGO, IL 60601
TELEPHONE 312/616-0600

..\AL02IA002.DGN,..\PW02IA002.DGN,..\PL02IA002.DGN,..\BD99IA00L.DGN,..\RW02IA002.DGN,..\LP02IA002.DGN,..\LP02IA00L.DGN,..\SE02IA002.DGN,..\SE02IA00L.DGN,..\XR02IA00L.DGN,..\LP02IA00L.DGN,..\LG02IA00L.DGN
STANKRJ
\\T5-0244\ANYVAULT.D-TRANS.DT\22023\300-03\CIVIL\CAD\02_CONTRACT\A_TENG\SHEET\LP02IA003.SHT
65715859 60 61 62 63