F.A.U. RTE.	SECTION	COUNTY	TOTAL SHEETS	SHEET NO.
0085	00-00246-02-FP	MCHENRY	292	151
STA.		TO STA.		
FED. ROAD DIST. NO. 1	ILLINOIS	FED. AID PROJECT		

CONTRACT NO: 63522

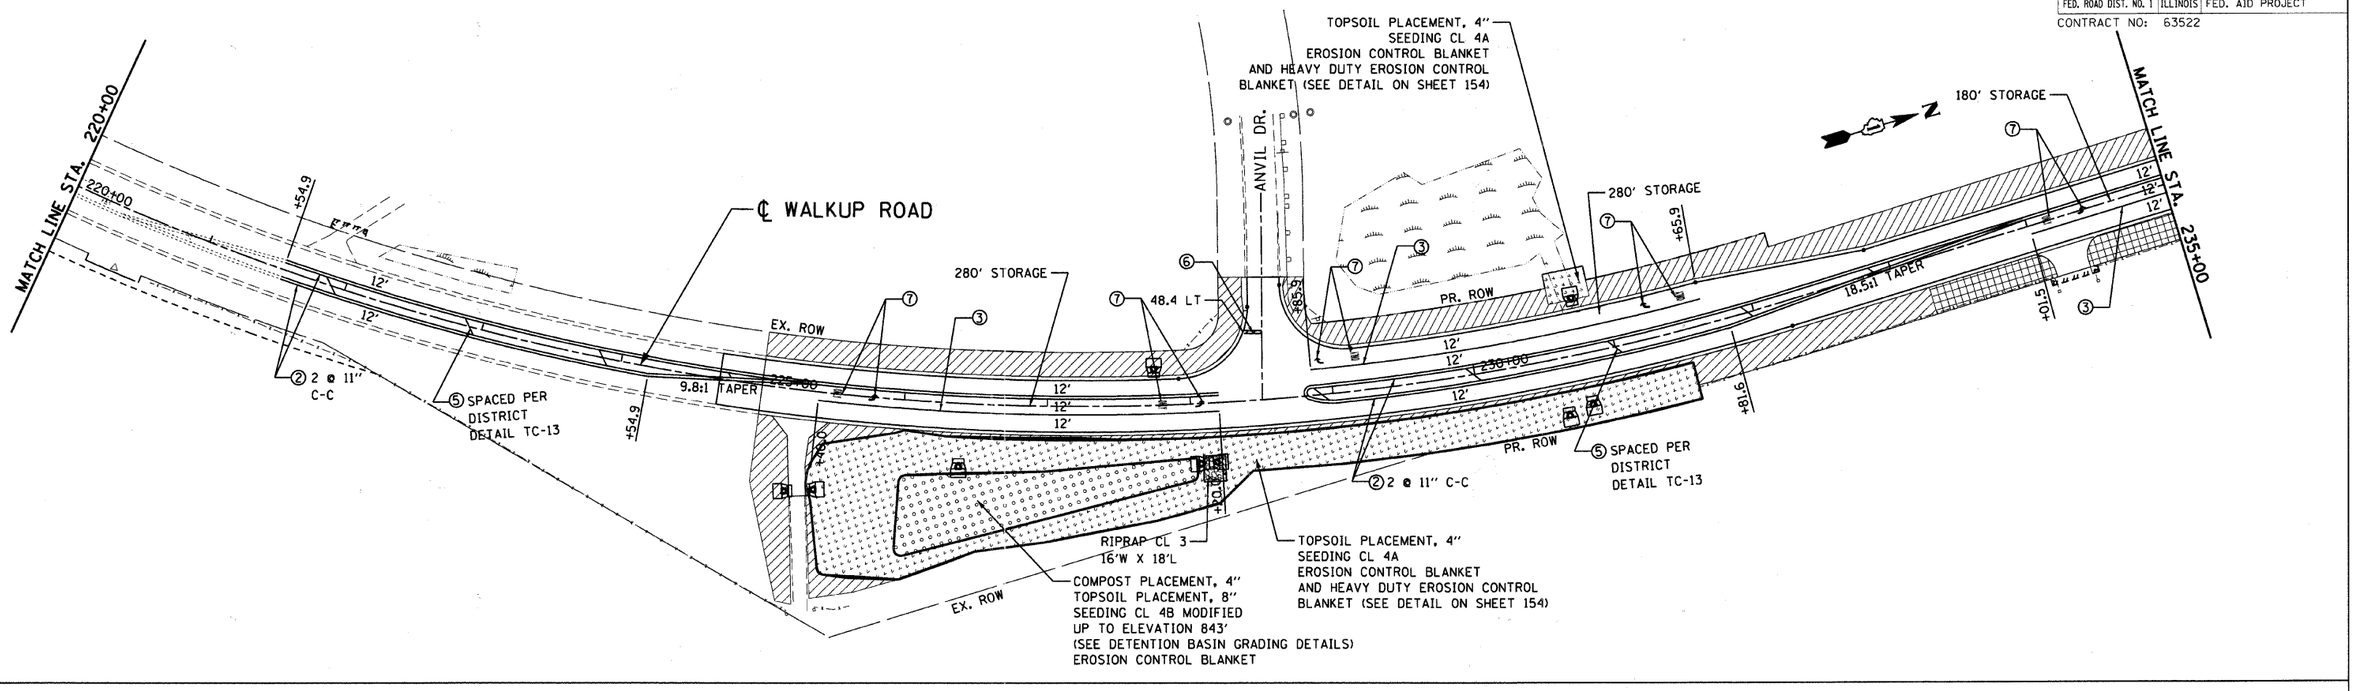

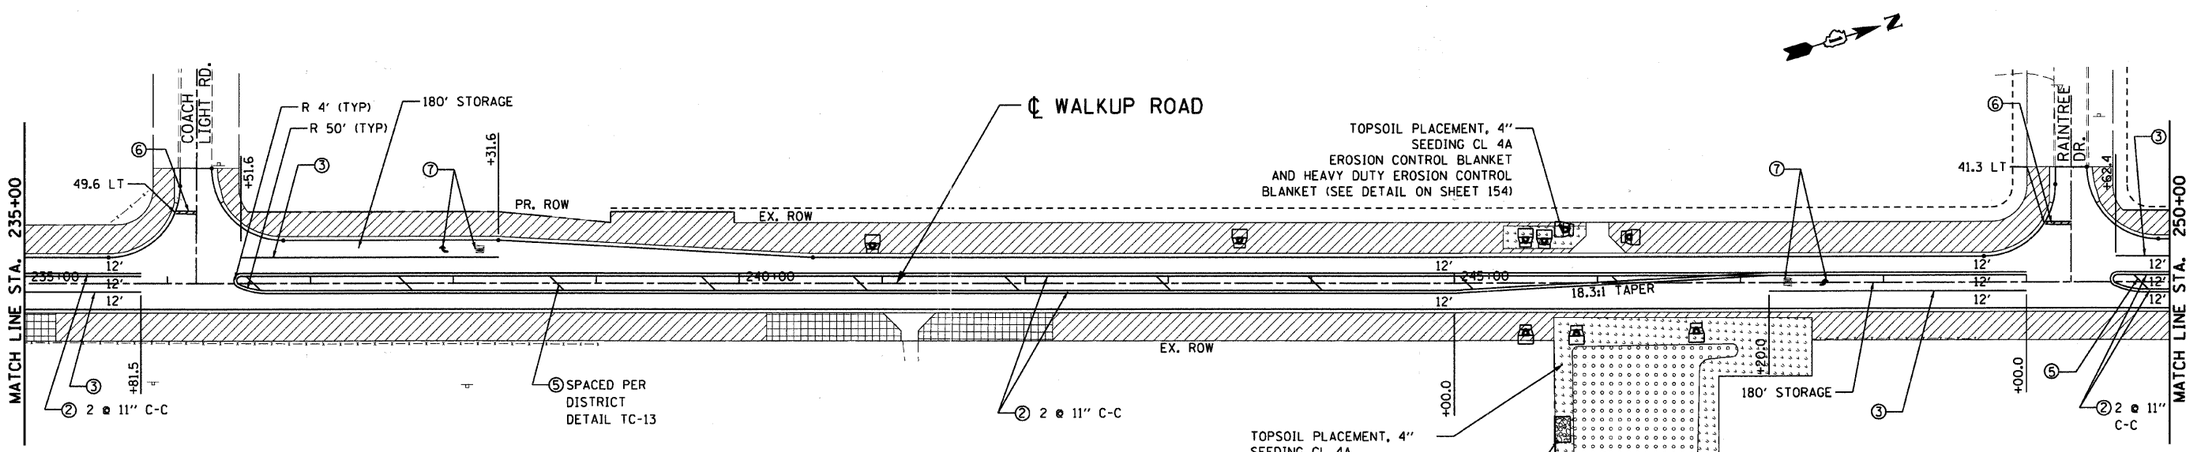

LANDSCAPING LEGEND

- TOPSOIL F & P 4, SEEDING CL 2A
- SODDING SALT TOLERANT & TURF REINF MAT (SEE DETAIL ON SHEET 154)
- TOPSOIL F & P 4 SODDING SALT TOLERANT
- TOPSOIL F & P 4, SEEDING CL 4A
- TOPSOIL F & P 8, SEEDING CL 4B MODIFIED
- STONE RIPRAP

PAVEMENT MARKING LEGEND

1. THERM MK LINE 4" (WHITE)
2. THERM MK LINE 4" (YELLOW)
3. THERM MK LINE 6" (WHITE)
4. THERM MK LINE 12" (WHITE)
5. THERM MK LINE 12" (YELLOW)
6. THERM MK LINE 24" (WHITE)
7. THERM MK L&S

PAVEMENT MARKING TO FOLLOW IDOT D1 DETAIL TC-13

◄ ONE-WAY AMBER MARKER
◁ ONE-WAY CRYSTAL MARKER (W/O)
◆ TWO-WAY AMBER MARKER

EROSION CONTR BLANKET OR HD EROSION CONTR BLANKET FOR ALL SEEDING (SEE DETAIL ON SHEET 154)

REVISIONS	
NAME	DATE

MCHENRY COUNTY DIVISION OF TRANSPORTATION
WALKUP ROAD F.A.U. 0085

PAVT MARKING & LANDSCAPING WALKUP ROAD STA 220+00 TO STA 250+00

SCALE: 1" = 50'
DRAWN BY: KV
DATE: 04/15/11
CHECKED BY: MCD

TENG

TENG & ASSOCIATES, INC.
ENGINEERS&ARCHITECTS&PLANNERS
205 N. MICHIGAN AVE CHICAGO, IL 60601
TELEPHONE: 312/616-0000

..\AL02IA002.DGN, ..\PM02IA002.DGN, ..\PL02IA002.DGN, ..\B99IA001.DGN, ..\RW02IA002.DGN, ..\WM02IA002.DGN, ..\SE02IA002.DGN, ..\SF02IA002.DGN, ..\AL02IA002.DGN, ..\PM02IA002.DGN, ..\PL02IA002.DGN, ..\PL02IA002.DGN, ..\PL02IA002.DGN, ..\PL02IA002.DGN, ..\LG02IA001.DGN
4-14-2011 15:53:31 \\FS-0044\AM\VAULT\D-TRANS.07\2202\300-03\CIVIL\CAD\02_CONTRACT\IA_TENG\SHEET\LP02IA008.SHT
1 2 
STANKIRJ