| F.A.U. RTE. | SECTION | COUNTY | TOTAL SHEETS | SHEET NO. |
|---|---|---|---|---|
| 0085 | 00-00246-02-FP | MCHENRY | 292 | 153 |
| STA. | | TO STA. | | |
| FED. ROAD DIST. NO. 1 | ILLINOIS | FED. AID PROJECT | | |

CONTRACT NO: 63522

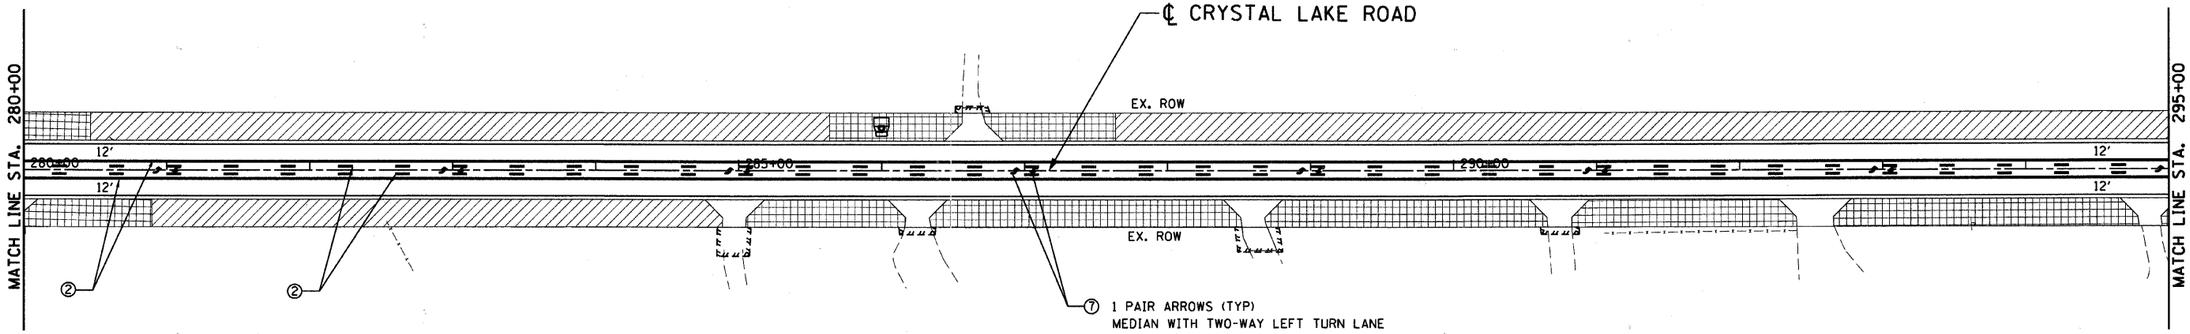


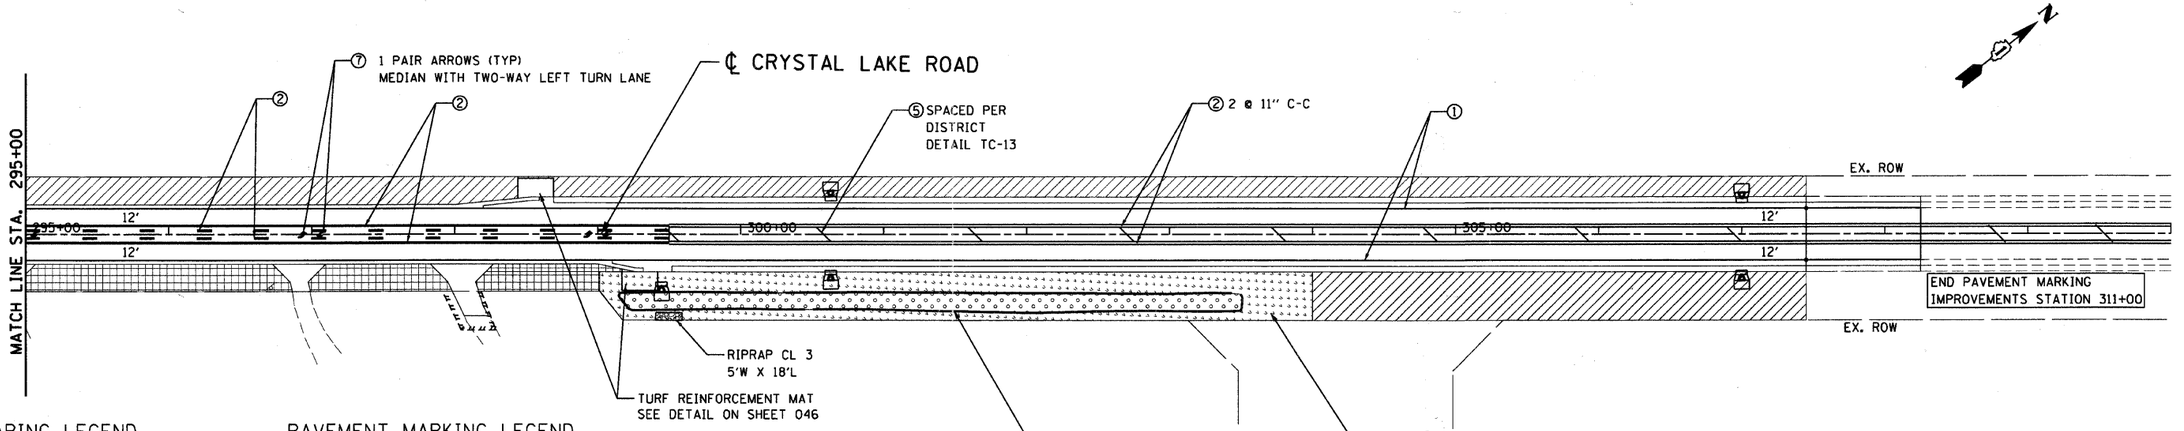


## LANDSCAPING LEGEND

- TOPSOIL F & P 4, SEEDING CL 2A
- SODDING SALT TOLERANT & TURF REINF MAT (SEE DETAIL ON SHEET 154)
- TOPSOIL F & P 4 SODDING SALT TOLERANT
- TOPSOIL F & P 4, SEEDING CL 4A
- TOPSOIL F & P 8, SEEDING CL 4B MODIFIED
- STONE RIPRAP

## PAVEMENT MARKING LEGEND

- ① THERM MK LINE 4" (WHITE)
- ② THERM MK LINE 4" (YELLOW)
- ③ THERM MK LINE 6" (WHITE)
- ④ THERM MK LINE 12" (WHITE)
- ⑤ THERM MK LINE 12" (YELLOW)
- ⑥ THERM MK LINE 24" (WHITE)
- ⑦ THERM MK L&S

PAVEMENT MARKING TO FOLLOW IDOT D1 DETAIL TC-13

- ◄ ONE-WAY AMBER MARKER
- ◁ ONE-WAY CRYSTAL MARKER (W/O)
- ◄► TWO-WAY AMBER MARKER

EROSION CONTR BLANKET OR HD EROSION CONTR BLANKET FOR ALL SEEDING (SEE DETAIL ON SHEET 154)

| REVISIONS | |
|---|---|
| NAME | DATE |
| | |

MCHENRY COUNTY DIVISION OF TRANSPORTATION
WALKUP ROAD F.A.U. 0085

# PAVT MARKING & LANDSCAPING CRYSTAL LAKE ROAD STA 280+00 TO STA 310+00

SCALE: 1" = 50'
DRAWN BY: KV
DATE: 04/15/11
CHECKED BY: MCD

TENG

TENG & ASSOCIATES, INC.
ENGINEERS&ARCHITECTS&PLANNERS
300 N. MICHIGAN AVE. CHICAGO, IL 60601
TELEPHONE: 312/616-0000

..\AL02A002.DGN, ..\PM02A002.DGN, ..\PL02A002.DGN, ..\B999A00.DGN, ..\WM02A002.DGN, ..\SL02A002.DGN, ..\AL02A002.DGN, ..\PM02A002.DGN, ..\PL02A002.DGN, ..\NW02A002.DGN, ..\SE02A002.DGN, ..\PL02A002.DGN, ..\LP02A002.DGN, ..\LP02A002.DGN, ..\LP02A00U.DGN, ..\LP02A00U.DGN, ..\LG02A00U.DGN
4-14-2011 15:53:38
\\FS-0044\AM\VAULT\D-TRANS_01\2202\300-03\CIVIL\CAD\02 CONTRACT\IA TENG\SHEET\LP02A00U.SHT
1 2 
STANKRJ