F.A.U. RTE.	SECTION	COUNTY	TOTAL SHEETS	SHEET NO.
0085	00-00246-02-FP	MCHENRY	292	164
STA.		TO STA.		
FED. ROAD DIST. NO. 1	ILLINOIS	FED. AID PROJECT		

CONTRACT NO: 63522

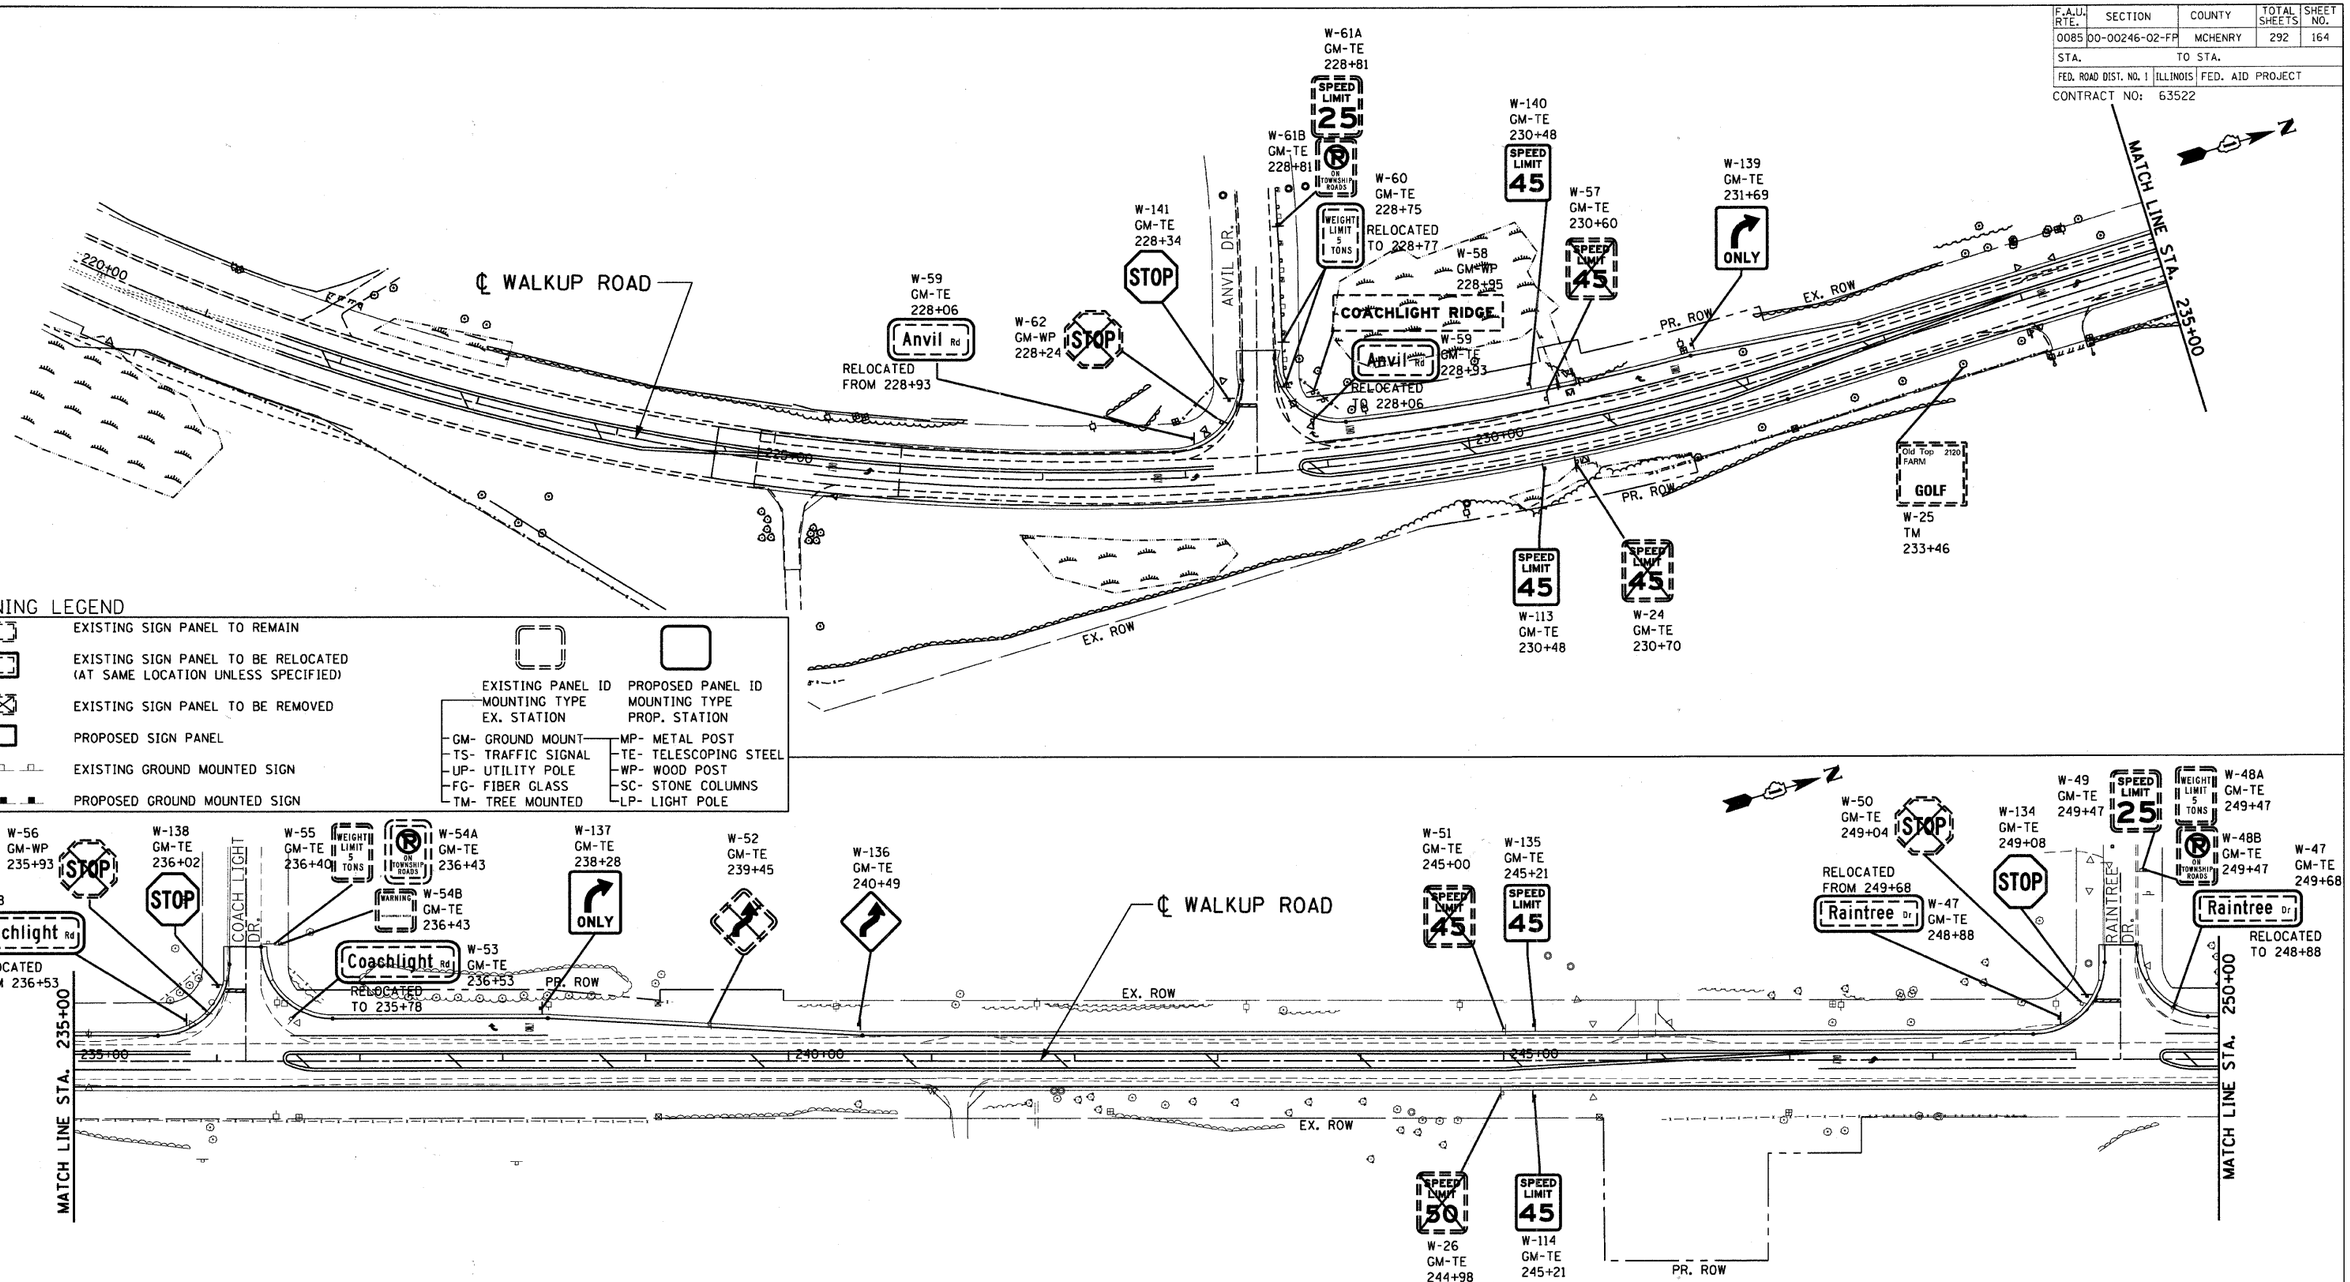

SIGNING LEGEND

- EXISTING SIGN PANEL TO REMAIN
- EXISTING SIGN PANEL TO BE RELOCATED (AT SAME LOCATION UNLESS SPECIFIED)
- EXISTING SIGN PANEL TO BE REMOVED
- PROPOSED SIGN PANEL
- EXISTING GROUND MOUNTED SIGN
- PROPOSED GROUND MOUNTED SIGN

EXISTING PANEL ID — MOUNTING TYPE — EX. STATION

PROPOSED PANEL ID — MOUNTING TYPE — PROP. STATION

GM- GROUND MOUNT	MP- METAL POST
TS- TRAFFIC SIGNAL	TE- TELESCOPING STEEL
UP- UTILITY POLE	WP- WOOD POST
FG- FIBER GLASS	SC- STONE COLUMNS
TM- TREE MOUNTED	LP- LIGHT POLE

REVISIONS	
NAME	DATE

MCHENRY COUNTY DIVISION OF TRANSPORTATION
WALKUP ROAD F.A.U. 0085

EXISTING & PROPOSED SIGNING WALKUP ROAD STA 220+00 TO STA 250+00

SCALE: 1" = 50' DRAWN BY: MM

DATE: 04/15/11 CHECKED BY:

TENG
TENG & ASSOCIATES, INC.
ENGINEERS&ARCHITECTS&PLANNERS
916 N MICHIGAN AVE CHICAGO, IL 60601
TELEPHONE 312/616-0000

..\VAL02A002.DGN,..\RDW003v1.DGN,..\RW02A00L.DGN,..\BD99A00L.DGN,..\RW02A002.DGN,..\PL02A002.DGN,..\SE02A002.DGN,..\PW02A002.DGN,..\VAL02A002.DGN,..\VAL02A002.DGN,..\RDW003v1.DGN,..\RW02A00L.DGN,..\PW02A00L.DGN,..\PW02A002.DGN,..\RW02A002.DGN,..\BD99A00L.DGN,..\PL02A002.DGN,..\VR02A00L.DGN,..\VR02A002.DGN,..\WT02A006.DGN,..\WT02A006.DGN,..\SQ02A002.DGN,..\SE02A002.DGN,..\VAL02A002.DGN,..\VAL02A002.DGN,..\RDW003v1.DGN,..\RW02A00L.DGN,..\PW02A00L.DGN,..\PW02A002.DGN,..\RW02A002.DGN,..\BD99A00L.DGN,..\PL02A002.DGN,..\VR02A00L.DGN,..\VR02A002.DGN,..\WT02A006.DGN,..\WT02A006.DGN,..\SQ02A002.DGN,..\SE02A002.DGN
STANKRJ
\\ES-0044\AM\VAU\ T.D-TRANS.07\2202\300-03\CIVIL\CAD\02 CONTRACTUAL TENG\SHEET\SIG02A005.SHT
4:47:20PM 15/04/23
1 2 