F.A.U. RTE.	SECTION	COUNTY	TOTAL SHEETS	SHEET NO.
0085	00-00246-02-FP	MCHENRY	292	185
STA.		TO STA.		
FED. ROAD DIST. NO. 1	ILLINOIS	FED. AID PROJECT		

CONTRACT NO: 63522

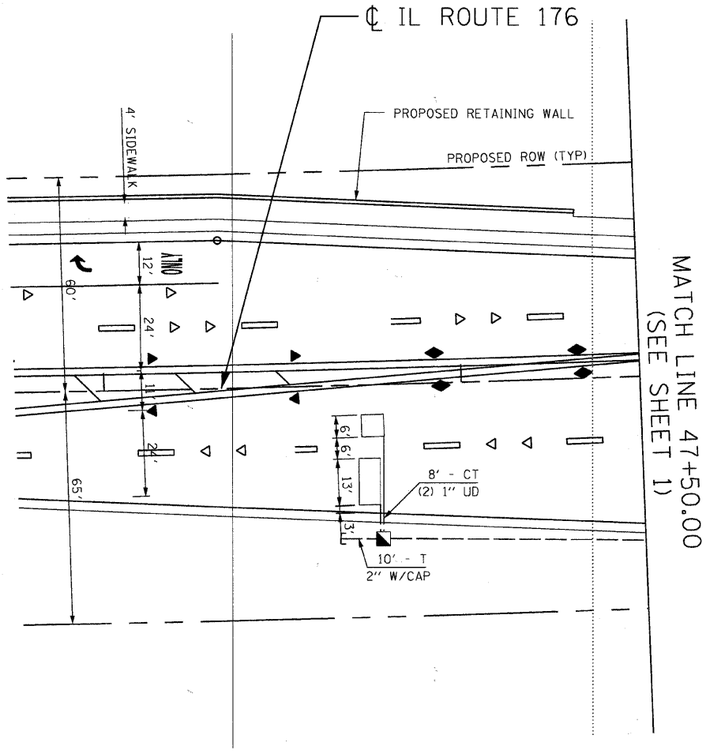

MATCH LINE 47+50.00
(SEE SHEET 1)

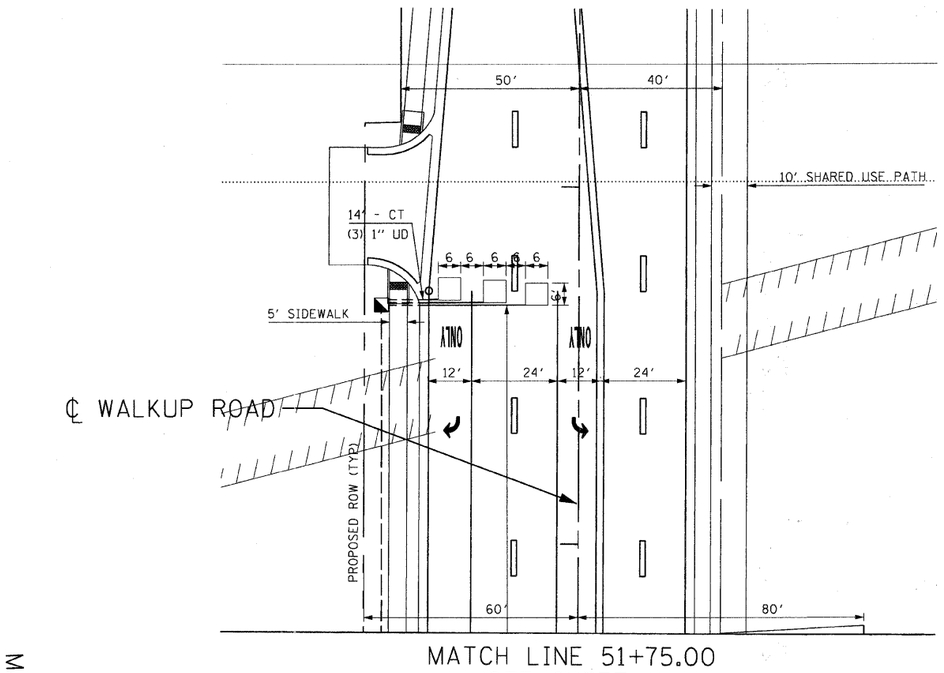

MATCH LINE 51+75.00
(SEE SHEET 1)

MATCH LINE 48+25.00
(SEE SHEET 1)

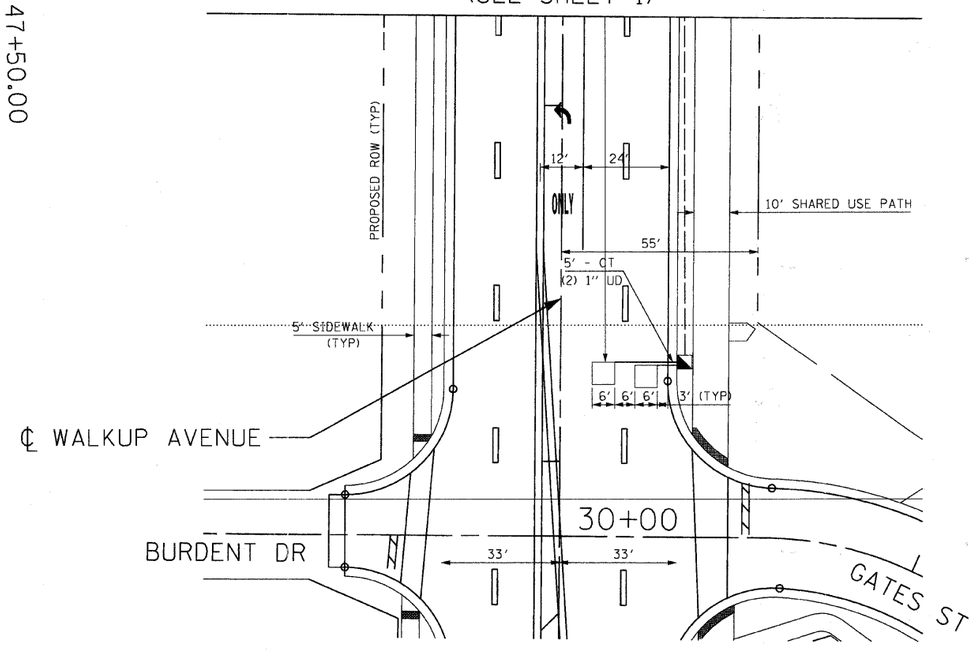

REVISIONS	
NAME	DATE

MCHENRY COUNTY DIVISION OF TRANSPORTATION
WALKUP ROAD F.A.U. 0085

TRAFFIC SIGNAL INSTALLATION PLAN SHEET 2 OF 2

IL ROUTE 176 & WALKUP ROAD

SCALE: 1" = 20' DRAWN BY: SNB

DATE: 06/10/11 CHECKED BY: RRM

TENG

TENG & ASSOCIATES, INC.
ENGINEERS/ARCHITECTS/PLANNERS
300 N. MICHIGAN AVE. CHICAGO, IL 60601
TELEPHONE: 312/616-0600

...\AL02A002.DGN, ...\NW02A001.DGN, ...\RW02A001.DGN, ...\RW02A002.DGN, ...\AL02A002.DGN, ...\PL02A002.DGN, ...\VP02A002.DGN, ...\RW02A002.DGN, ...\PM02A002.DGN, ...\PM02A002.DGN, ...\AL02A002.DGN,
6:29:20 PM 6/6/2011 USER: SNB
63
1 2 