F.A.I. RTE.	SECTION	COUNTY	TOTAL SHEETS	SHEET NO.
0085	00-00246-02-FP	MCHENRY	292	198
STA.		TO STA.		
FED. ROAD DIST. NO. 1	ILLINOIS	FED. AID PROJECT		

CONTRACT NO: 63522

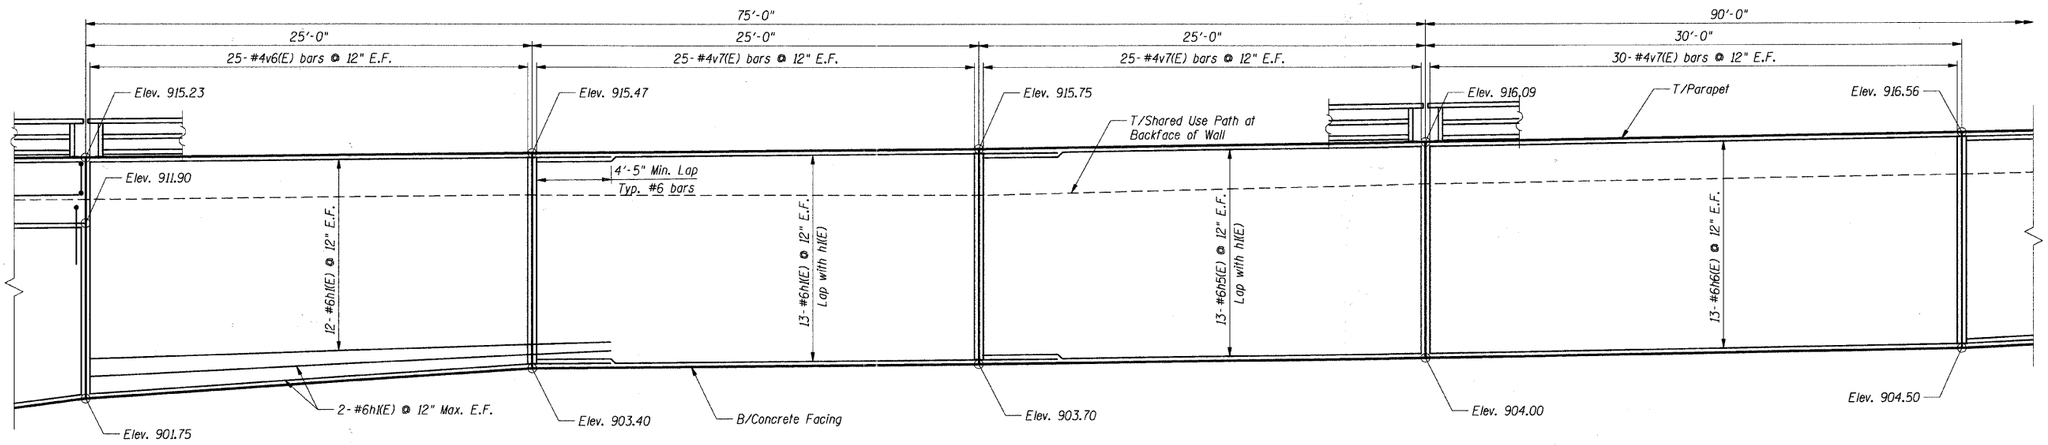

ELEVATION

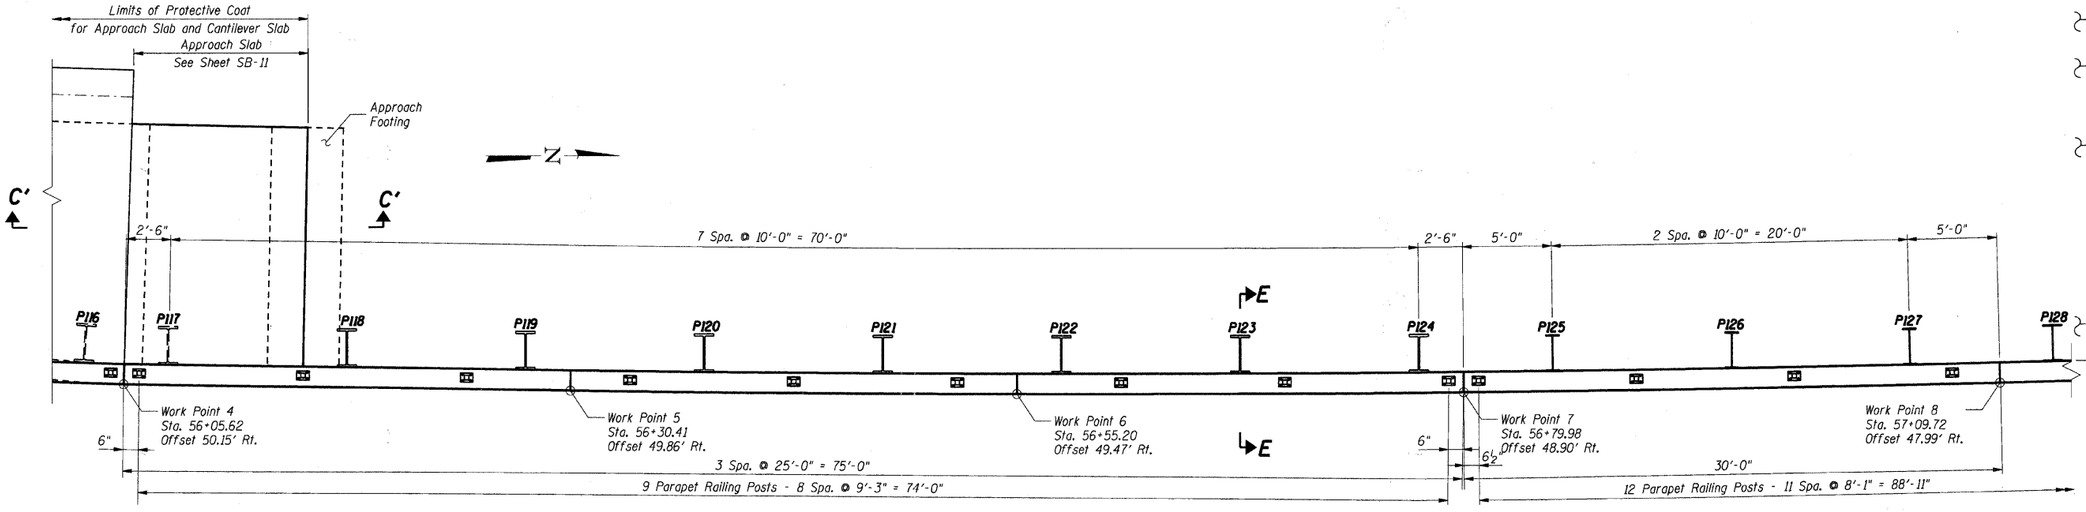

PLAN

Notes:

1. Work this sheet with sheets SB-1 thru SB-14.
2. F.F. denotes Front Face of wall
   B.F. denotes Back Face of wall
3. P101 denotes Pile Number

SHT. SB-4

REVISIONS	
NAME	DATE

MCHENRY COUNTY DIVISION OF TRANSPORTATION
WALKUP ROAD F.A.U. 0085
SECTION 00-00246-02-FP
STATION 54+85.02 TO 59+49.91
VETERAN ACRES PARK RETAINING WALL

PLAN AND ELEVATION
STA 56+05.62 TO STA 57+09.72

SCALE: 1/4" = 1'-0" DRAWN BY: CPB

DATE: 04/15/11 CHECKED BY: TCG

TENG

TENG & ASSOCIATES, INC.
ENGINEERS&ARCHITECTS&PLANNERS
205 N. MICHIGAN AVE. CHICAGO, IL 60601
TELEPHONE: 312/616-0000

..\RS02VA001.SHT,..\RS02VA003.SHT,..\BD99VA002.DGN
4-14-2011, 15:16:20 \\FS-0044\AM\VAULT\D-TRANS_07\2202\300-03\STRUCT\CADD\02 CONTRACT\VA VETERAN ACRES PARK WALL\SHEET\RS02VA004.SHT