ORIGINAL SURVEY		BY	DATE
	SURVEYED		
	PLOTTED		
NOTE BOOK	TEMPLATE		
	AREAS		
NO.	AREAS CHECKED		

FINAL SURVEY		BY	DATE
	SURVEYED		
	PLOTTED		
NOTE BOOK	TEMPLATE		
	AREAS		
NO.	AREAS CHECKED		

..\PL02IA002.DGN, ..\AL02IA002.DGN, ..\XP02IA00LDGN
4-14-2014, 15:25:38 \\FS-0041\AMVAULT\D-TRANS_07\2202\3100-03\CIVIL\CAD\02 CONTRACT\IA TENG\SHEET\XS02IA003.SHT STANKIRJ

NOTE: THE EXACT LOCATION AND ELEVATION OF EXISTING STRUCTURES, UTILITIES, AND PIPING SHALL BE VERIFIED IN THE FIELD BY THE CONTRACTOR.

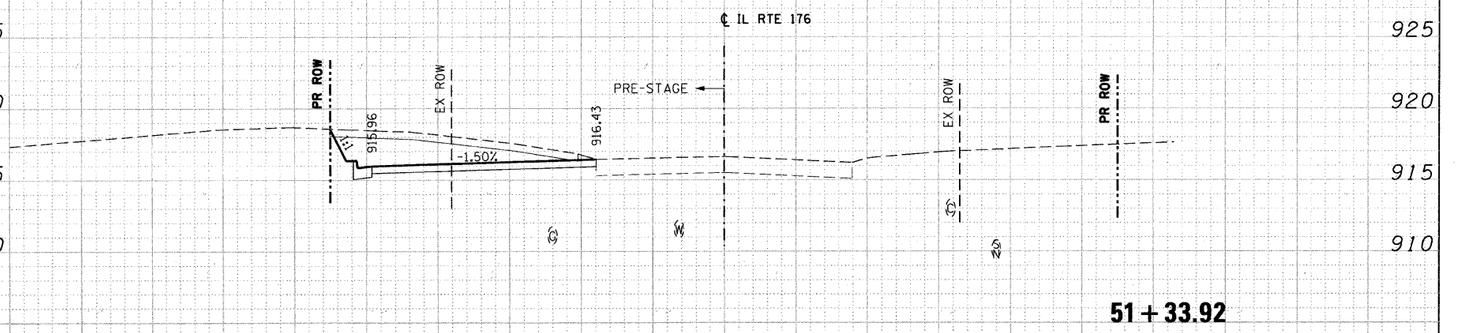

51 + 33.92

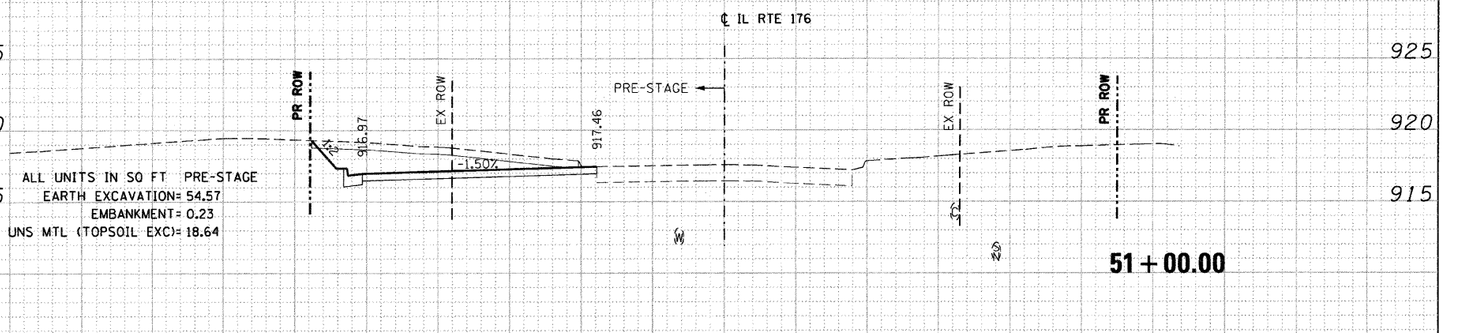

ALL UNITS IN SQ FT PRE-STAGE
EARTH EXCAVATION= 54.57
EMBANKMENT= 0.23
UNS MTL (TOPSOIL EXC)= 18.64

51 + 00.00

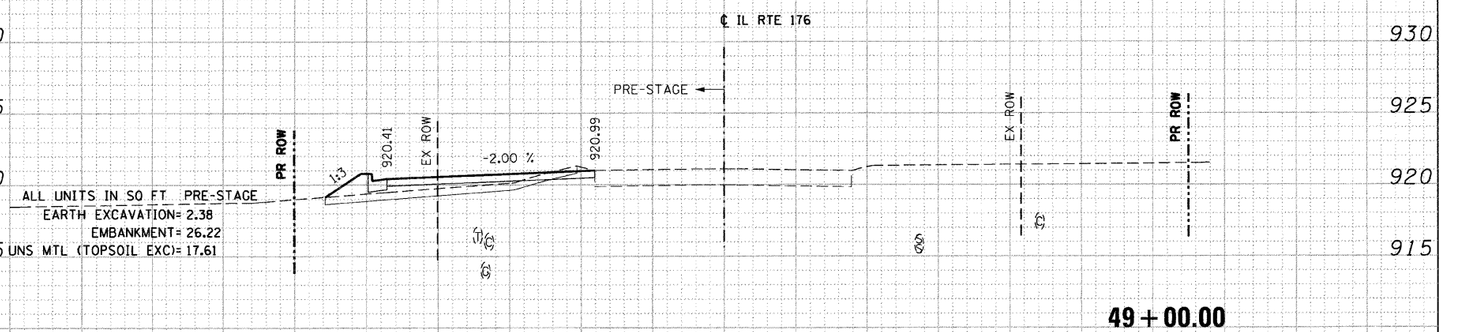

ALL UNITS IN SQ FT PRE-STAGE
EARTH EXCAVATION= 2.38
EMBANKMENT= 26.22
UNS MTL (TOPSOIL EXC)= 17.61

49 + 00.00

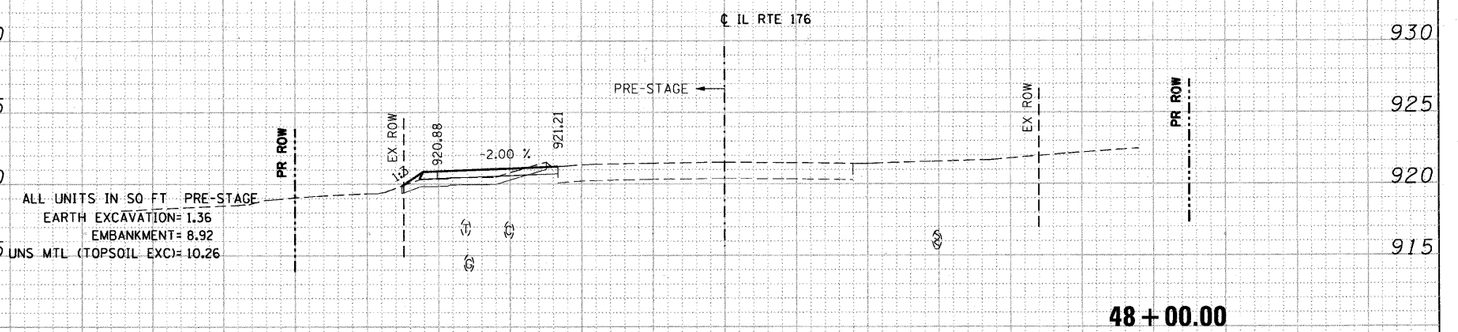

ALL UNITS IN SQ FT PRE-STAGE
EARTH EXCAVATION= 1.36
EMBANKMENT= 8.92
UNS MTL (TOPSOIL EXC)= 10.26

48 + 00.00

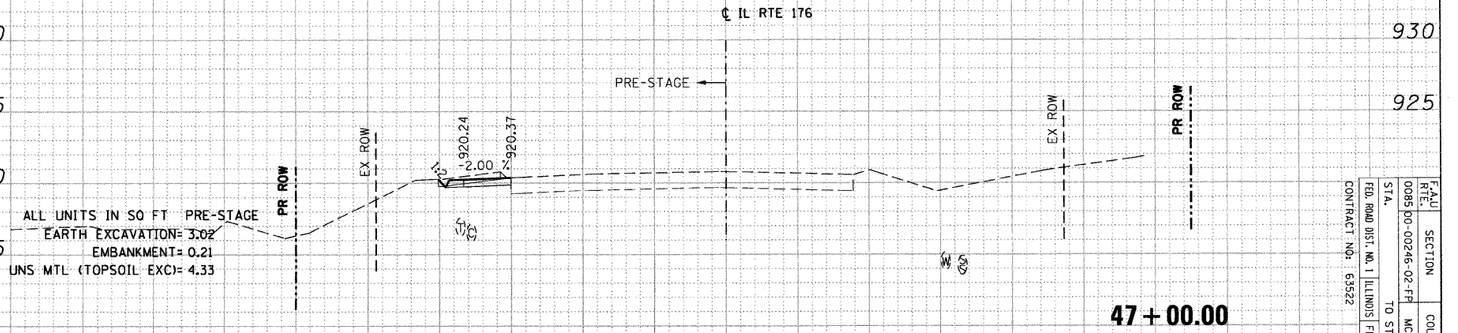

ALL UNITS IN SQ FT PRE-STAGE
EARTH EXCAVATION= 3.02
EMBANKMENT= 0.21
UNS MTL (TOPSOIL EXC)= 4.33

47 + 00.00

PRESTAGE CROSS-SECTIONS: IL RTE 176

F.A.U. RTE.	SECTION	COUNTY	TOTAL SHEETS	SHEET NO.
0085	00-00246-02-FP	MCHENRY	282	236
STA.		TO STA.		
FED. ROAD DIST. NO. 1	ILLINOIS	FED. AID PROJECT		
CONTRACT NO: 63522				