ORIGINAL SURVEY		BY	DATE
NOTE BOOK	SURVEYED		
	PLOTTED		
	TEMPLATE		
NO.	AREAS		
	AREAS CHECKED		

FINAL SURVEY		BY	DATE
NOTE BOOK	SURVEYED		
	PLOTTED		
	TEMPLATE		
NO.	AREAS		
	AREAS CHECKED		

..\XP02IA00L.DGN, ..\XR02IA00L.DGN, ..\PL02IA002.DGN, ..\PL02IA004.DGN, ..\PR02IA00L.DGN, ..\PM02IA002.DGN, ..\XR02IA00L.DGN
6-09-2014 16:39:21 \\FS-0044\AM\VAULT\D-TRANS_07\2202\3100-03\CIVIL\CAD\02 CONTRACT\A TENG\SHEET\XS02IA004.SHT STANKIRJ

NOTE: THE EXACT LOCATION AND ELEVATION OF EXISTING STRUCTURES, UTILITIES, AND PIPING SHALL BE VERIFIED IN THE FIELD BY THE CONTRACTOR.

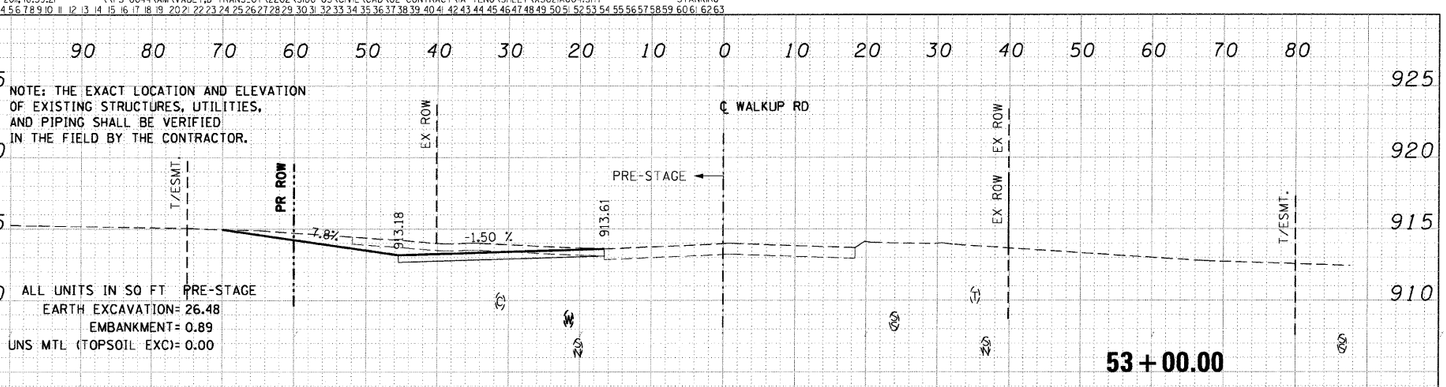

ALL UNITS IN SQ FT PRE-STAGE
EARTH EXCAVATION= 26.48
EMBANKMENT= 0.89
UNS MTL (TOPSOIL EXC)= 0.00

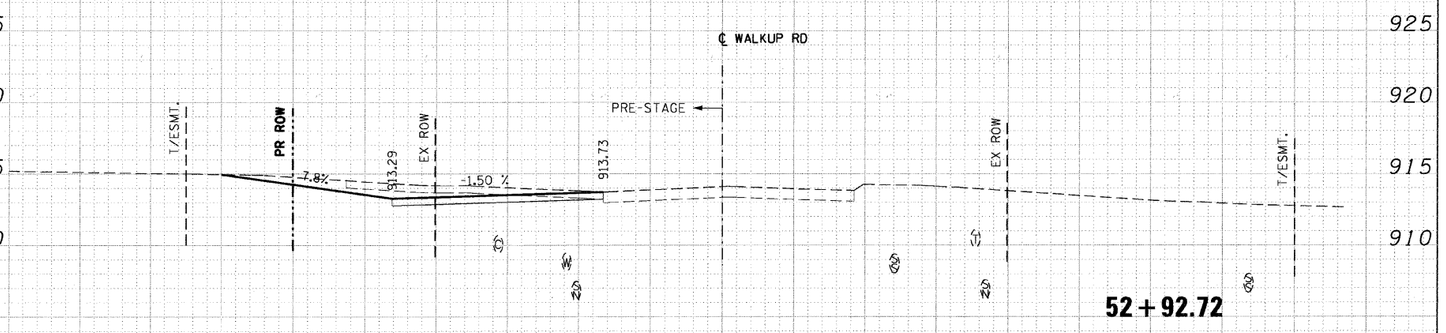

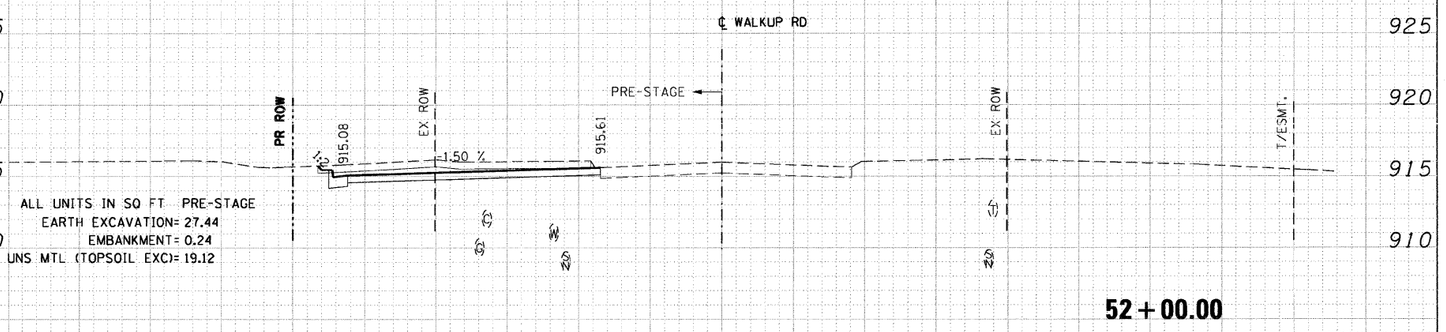

ALL UNITS IN SQ FT PRE-STAGE
EARTH EXCAVATION= 27.44
EMBANKMENT= 0.24
UNS MTL (TOPSOIL EXC)= 19.12

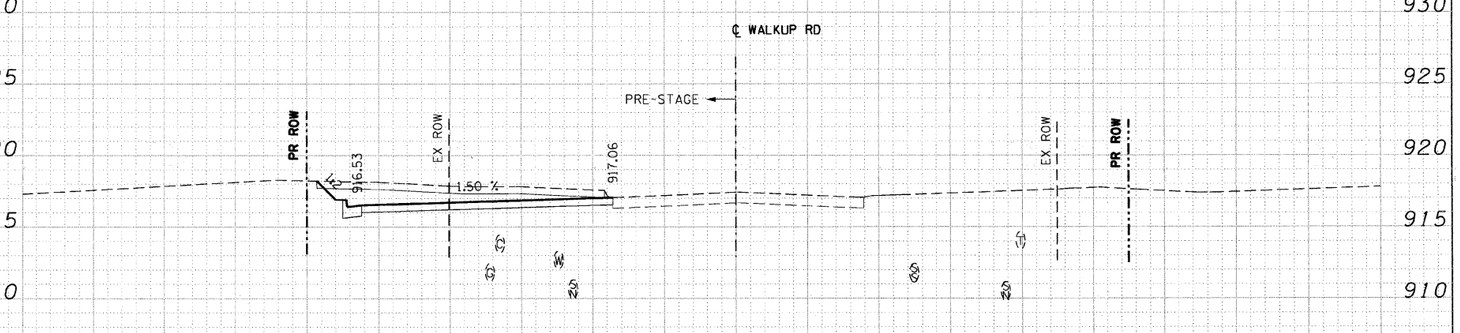

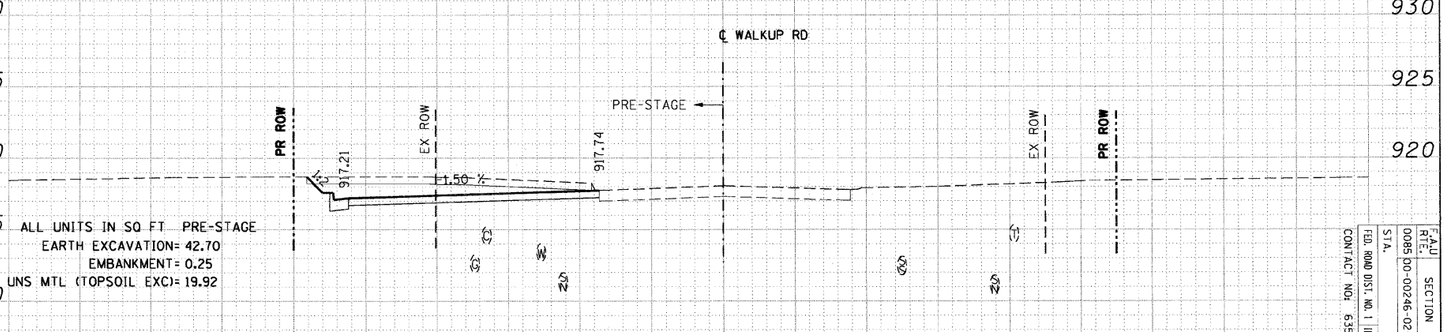

ALL UNITS IN SQ FT PRE-STAGE
EARTH EXCAVATION= 42.70
EMBANKMENT= 0.25
UNS MTL (TOPSOIL EXC)= 19.92

PRESTAGE CROSS-SECTIONS: WALKUP ROAD

FED. ROAD DIST. NO. 1 ILLINOIS FED. AID PROJECT	F.A.U. RTE.	SECTION	COUNTY	TOTAL SHEETS	SHEET NO.
CONTRACT NO. 63522		0085 00-00246-02-FP	MCHENRY	292	241
	STA.	TO STA.			