ORIGINAL SURVEY		BY	DATE
NOTE BOOK	SURVEYED		
	PLOTTED		
	TEMPLATE		
	AREAS		
NO.	AREAS CHECKED		

FINAL SURVEY		BY	DATE
NOTE BOOK	SURVEYED		
	PLOTTED		
	TEMPLATE		
	AREAS		
NO.	AREAS CHECKED		

..\XP02IA001.DGN, ..\XR02IA001.DGN, ..\PL02IA002.DGN, ..\P_02IA004.DGN, ..\PR02IA001.DGN, ..\PM02IA002.DGN, ..\XR02IA001.DGN
6-09-2014 16:39:21 \\FS-0044\AM\VAULT_D-TRANS_07\2202\300-03\CIVIL\CAD\02 CONTRACT\IA TENG\SHEET\XS02IA004.SHT STANKIRJ

NOTE: THE EXACT LOCATION AND ELEVATION OF EXISTING STRUCTURES, UTILITIES, AND PIPING SHALL BE VERIFIED IN THE FIELD BY THE CONTRACTOR.

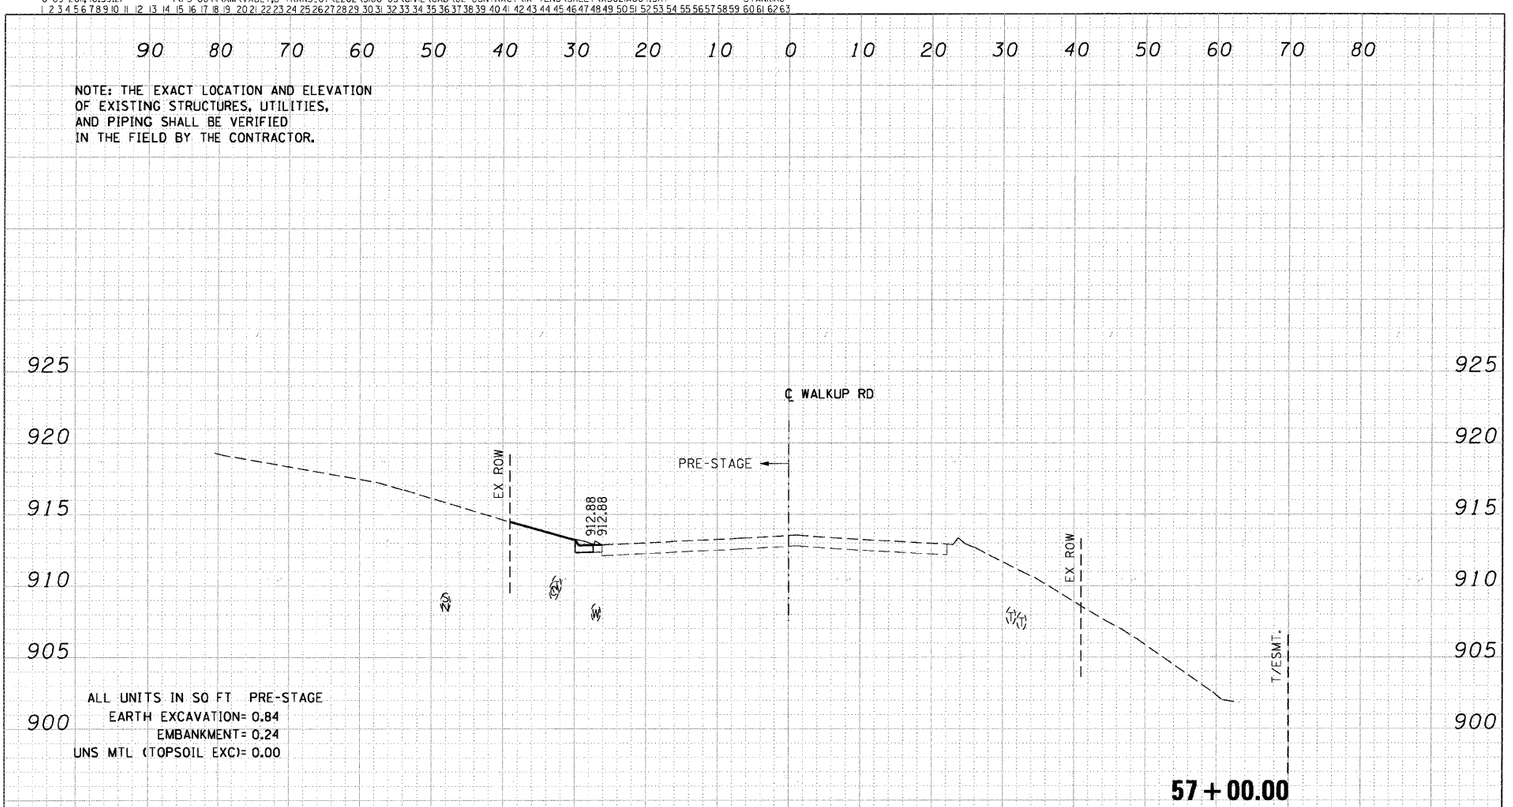

ALL UNITS IN SQ FT PRE-STAGE
EARTH EXCAVATION= 0.84
EMBANKMENT= 0.24
UNS MTL (TOPSOIL EXC)= 0.00

57 + 00.00

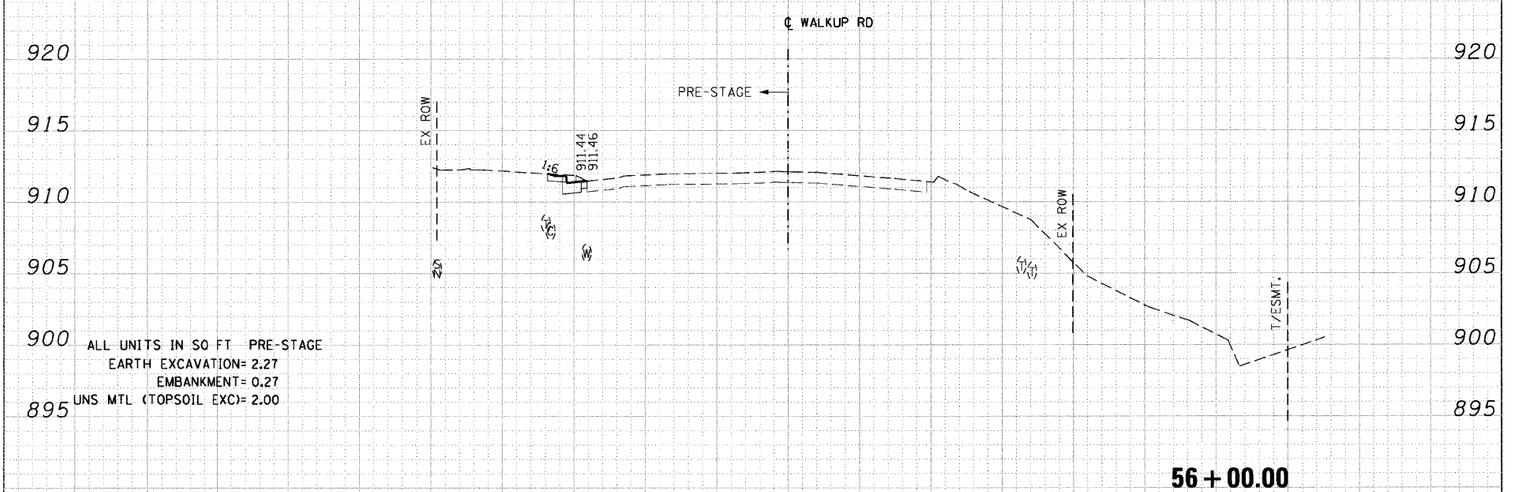

ALL UNITS IN SQ FT PRE-STAGE
EARTH EXCAVATION= 2.27
EMBANKMENT= 0.27
UNS MTL (TOPSOIL EXC)= 2.00

56 + 00.00

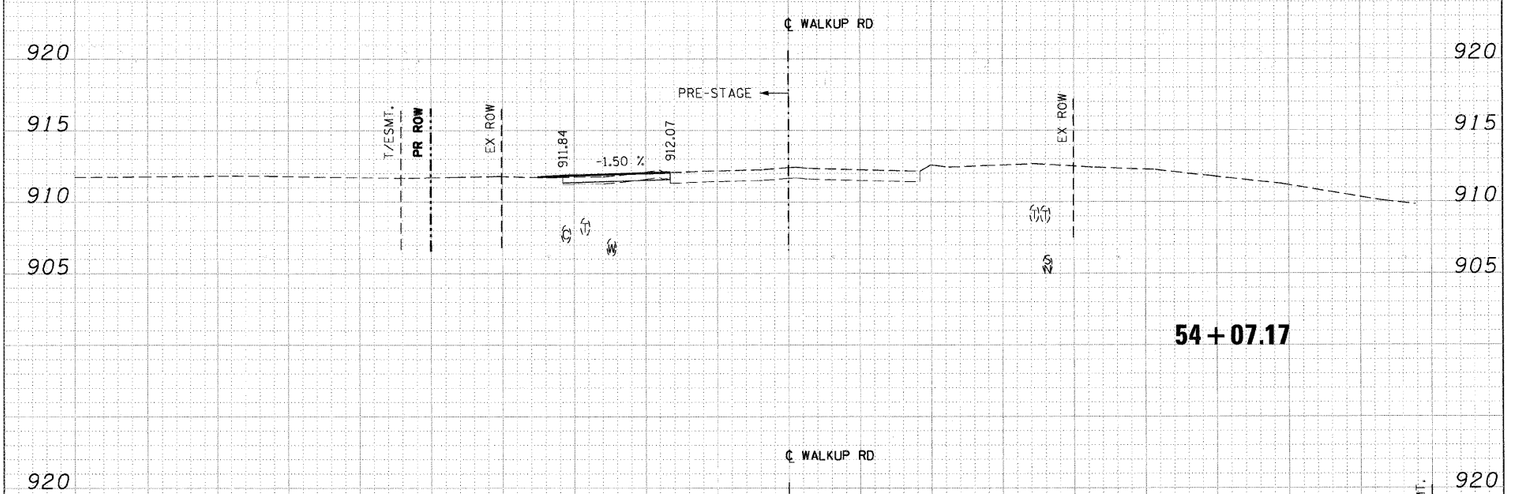

54 + 07.17

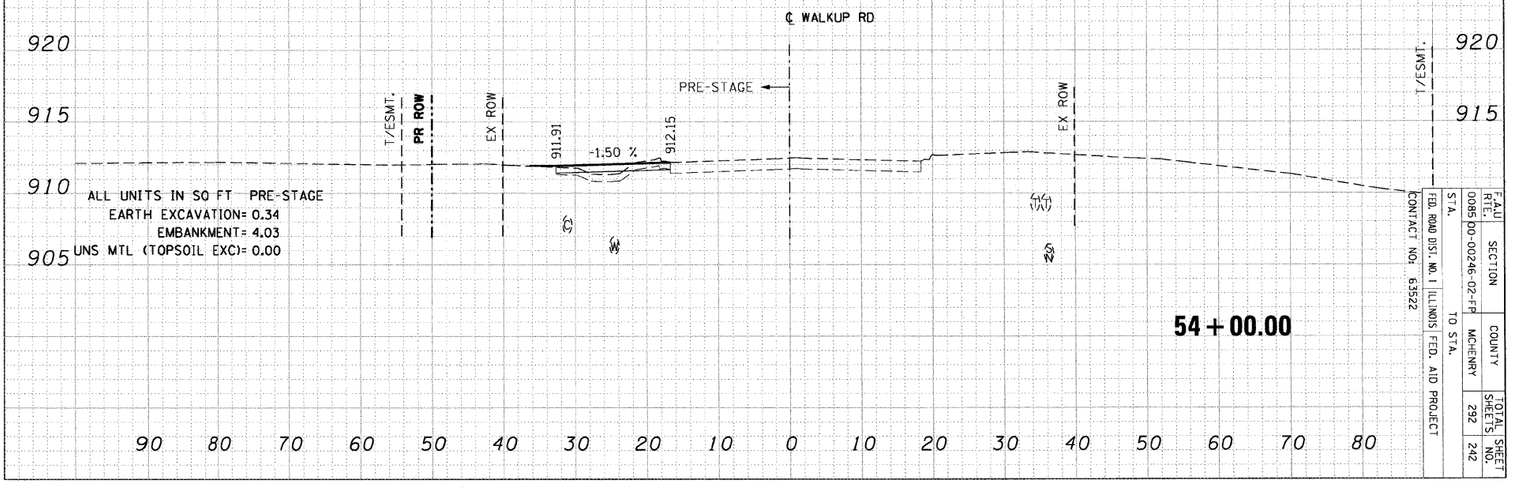

ALL UNITS IN SQ FT PRE-STAGE
EARTH EXCAVATION= 0.34
EMBANKMENT= 4.03
UNS MTL (TOPSOIL EXC)= 0.00

54 + 00.00

PRESTAGE CROSS-SECTIONS: WALKUP ROAD

F.A.U. RTE.	SECTION	COUNTY	TOTAL SHEETS	SHEET NO.
	0085 (D)-0026-02-FP	MCHENRY	292	242
STA.	TO STA.	FED. ROAD DIST. NO. 1 ILLINOIS	FED. AID PROJECT	
CONTRACT NO: 63522				