ORIGINAL SURVEY		BY	DATE
NOTE BOOK	SURVEYED		
	PLOTTED		
NO.	TEMPLATE		
	AREAS		
	AREAS CHECKED		

FINAL SURVEY		BY	DATE
NOTE BOOK	SURVEYED		
	PLOTTED		
NO.	TEMPLATE		
	AREAS		
	AREAS CHECKED		

..\XP02IA00..DGN, ..\XR02IA00LDGN, ..\PL02IA002.DGN, ..\PL02IA004.DGN, ..\PR02IA00LDGN, ..\PM02IA002.DGN, ..\XR02IA00LDGN
6-09-2014, 16:39:25 \\FS-0044\AM\VAULT_D-TRANS_07\2202\300-03\CIVIL\CAD\02 CONTRACT\A TENG\SHEET\XS02IA004.SHT STANKIRJ

NOTE: THE EXACT LOCATION AND ELEVATION OF EXISTING STRUCTURES, UTILITIES, AND PIPING SHALL BE VERIFIED IN THE FIELD BY THE CONTRACTOR.

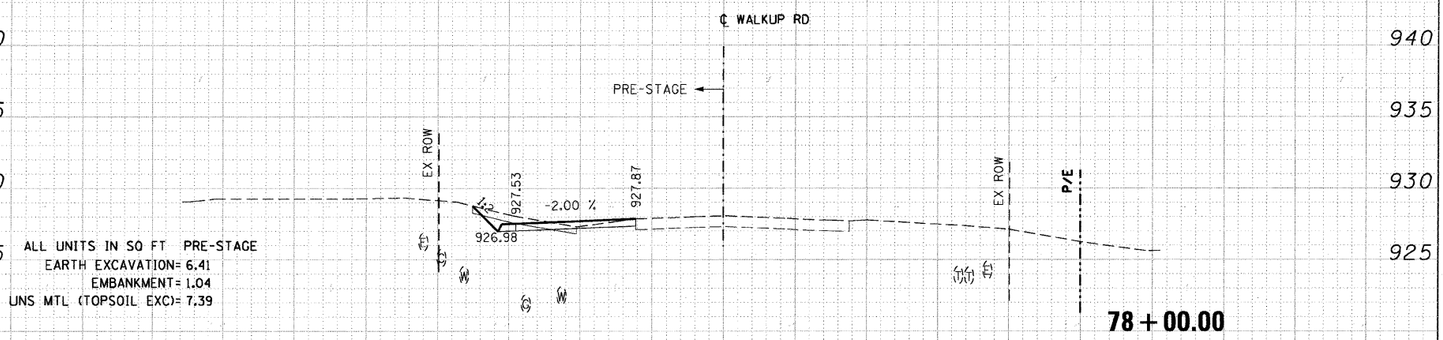

ALL UNITS IN SQ FT PRE-STAGE
EARTH EXCAVATION= 6.41
EMBANKMENT= 1.04
UNS MTL (TOPSOIL EXC)= 7.39

78 + 00.00

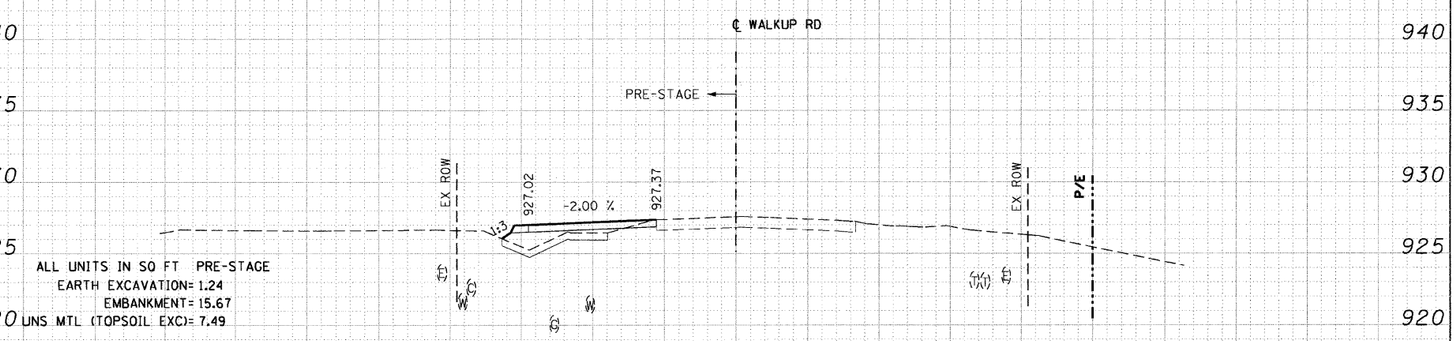

ALL UNITS IN SQ FT PRE-STAGE
EARTH EXCAVATION= 1.24
EMBANKMENT= 15.67
UNS MTL (TOPSOIL EXC)= 7.49

77 + 00.00

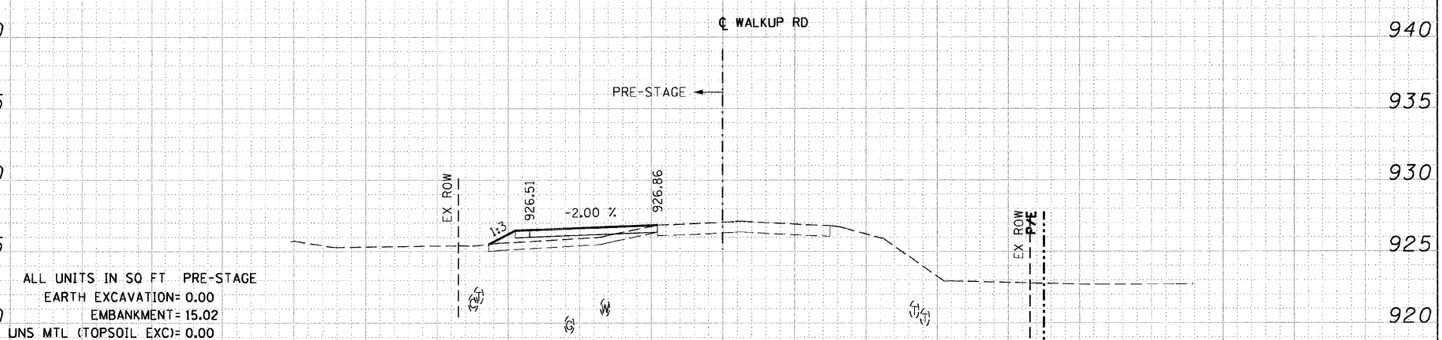

ALL UNITS IN SQ FT PRE-STAGE
EARTH EXCAVATION= 0.00
EMBANKMENT= 15.02
UNS MTL (TOPSOIL EXC)= 0.00

76 + 00.00

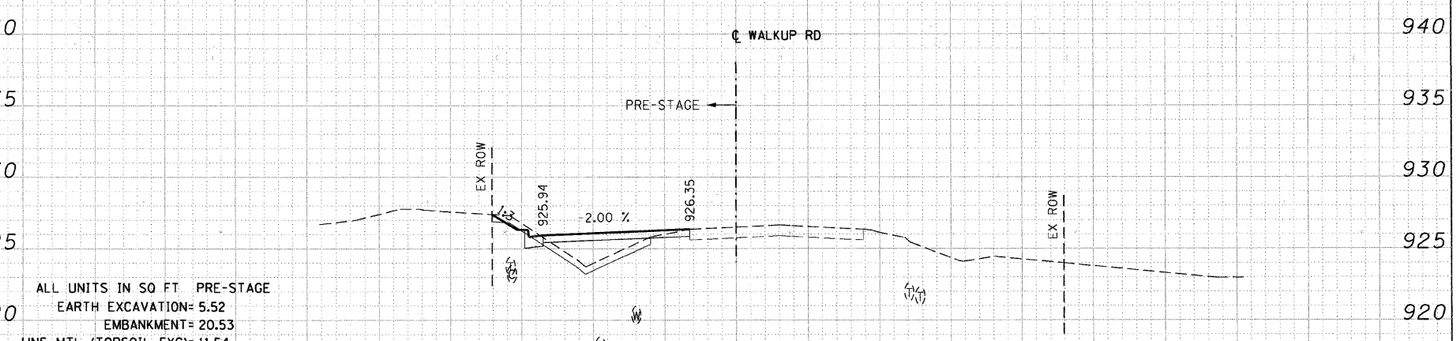

ALL UNITS IN SQ FT PRE-STAGE
EARTH EXCAVATION= 5.52
EMBANKMENT= 20.53
UNS MTL (TOPSOIL EXC)= 11.54

75 + 00.00

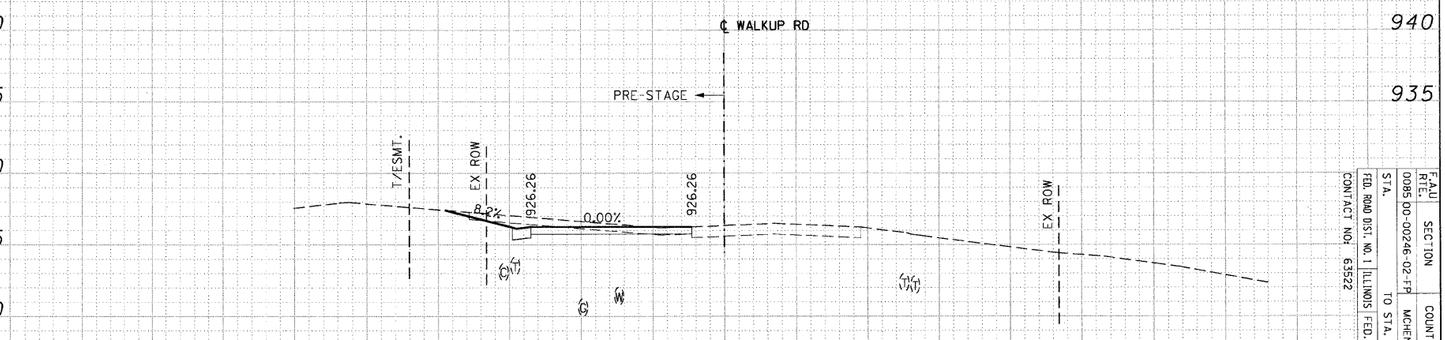

74 + 31.46

PRESTAGE CROSS-SECTIONS: WALKUP ROAD

F.A.U. RTE.	SECTION	COUNTY	TOTAL SHEETS	SHEET NO.
0085	00-00246-02-FP	MCHENRY	252	248
FED. ROAD DIST. NO. 1 ILLINOIS FED. AID PROJECT	STA.	TO STA.		
CONTRACT NO. 63522				