F.A.U RTE.	SECTION	COUNTY	TOTAL SHEETS	SHEET NO.
0085	00-00246-02-FP	MCHENRY	292	253
STA. 51+33.92	TO STA. 53+00.00			
FED. ROAD DIST. NO. 1	ILLINOIS	FED. AID PROJECT		
CONTACT NO: 63522				

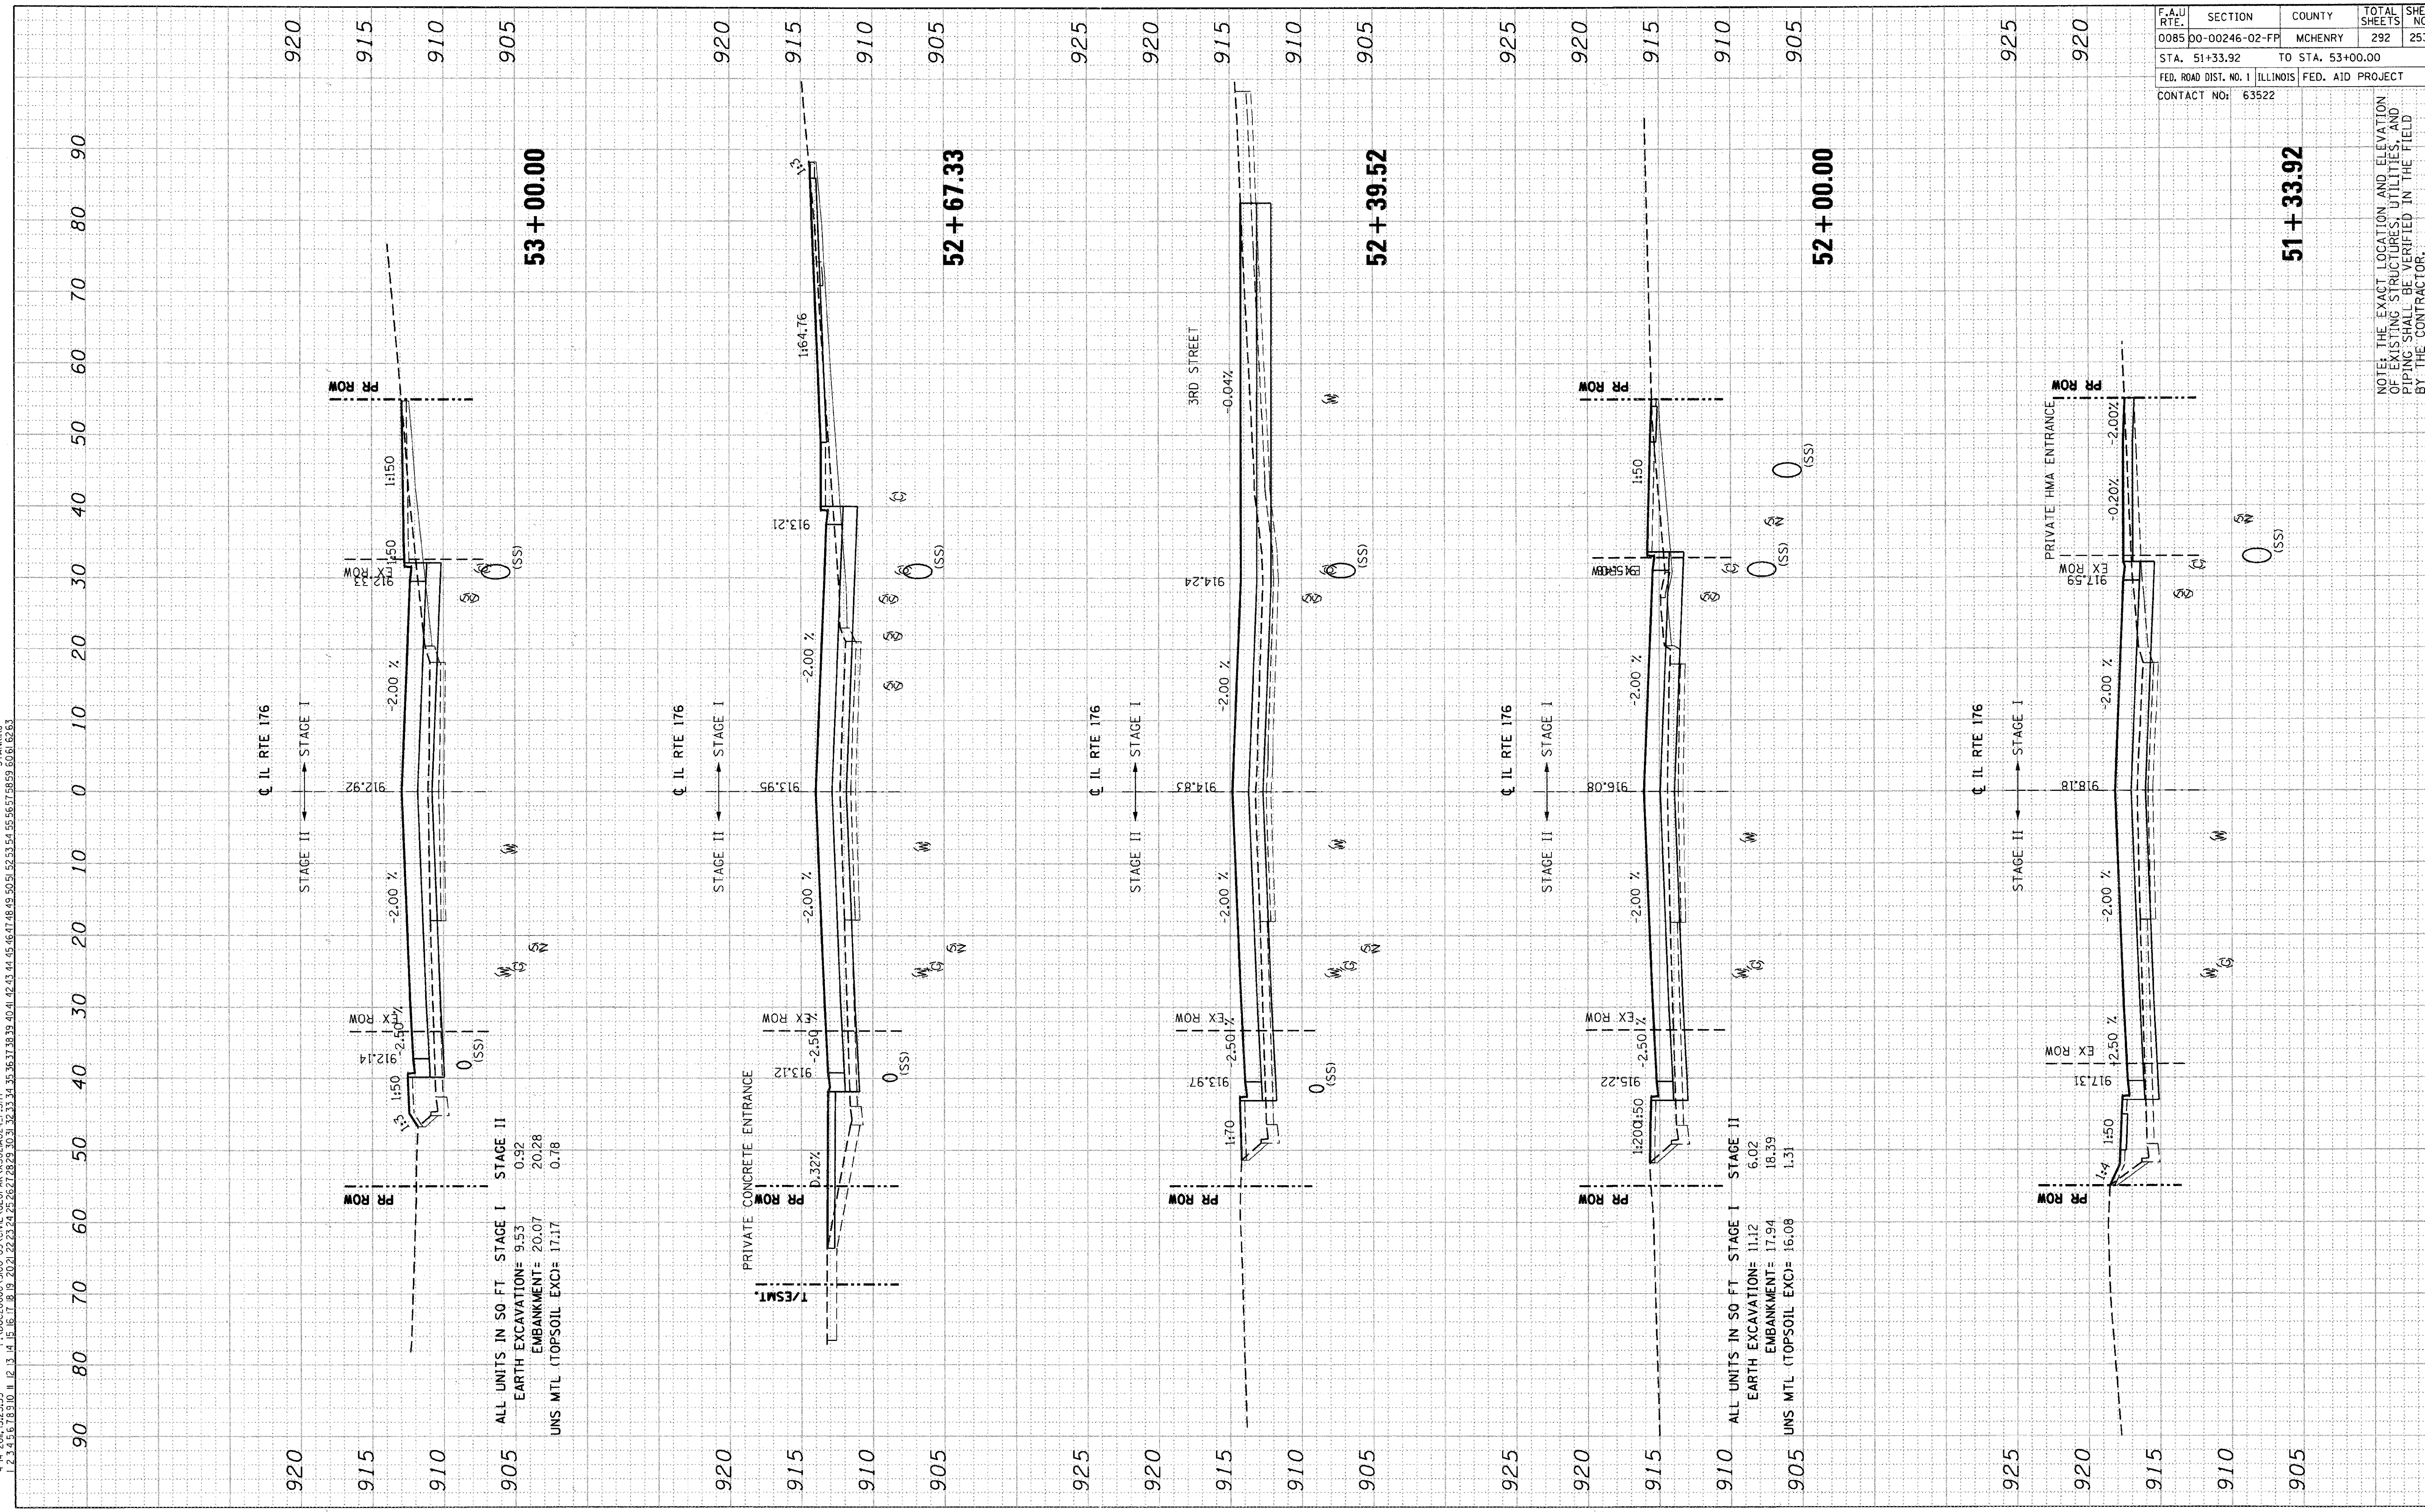

PROPOSED CROSS-SECTIONS: IL RTE 176