F.A.U RTE.	SECTION	COUNTY	TOTAL SHEETS	SHEET NO.
0085	00-00246-02-FP	MCHENRY	292	254
STA. 53+41.35		TO STA. 55+00.00		
FED. ROAD DIST. NO. 1	ILLINOIS	FED. AID PROJECT		

CONTACT NO: 63522

NOTE: THE EXACT LOCATION AND ELEVATION OF EXISTING STRUCTURES, UTILITIES, AND PIPING SHALL BE VERIFIED IN THE FIELD BY THE CONTRACTOR.

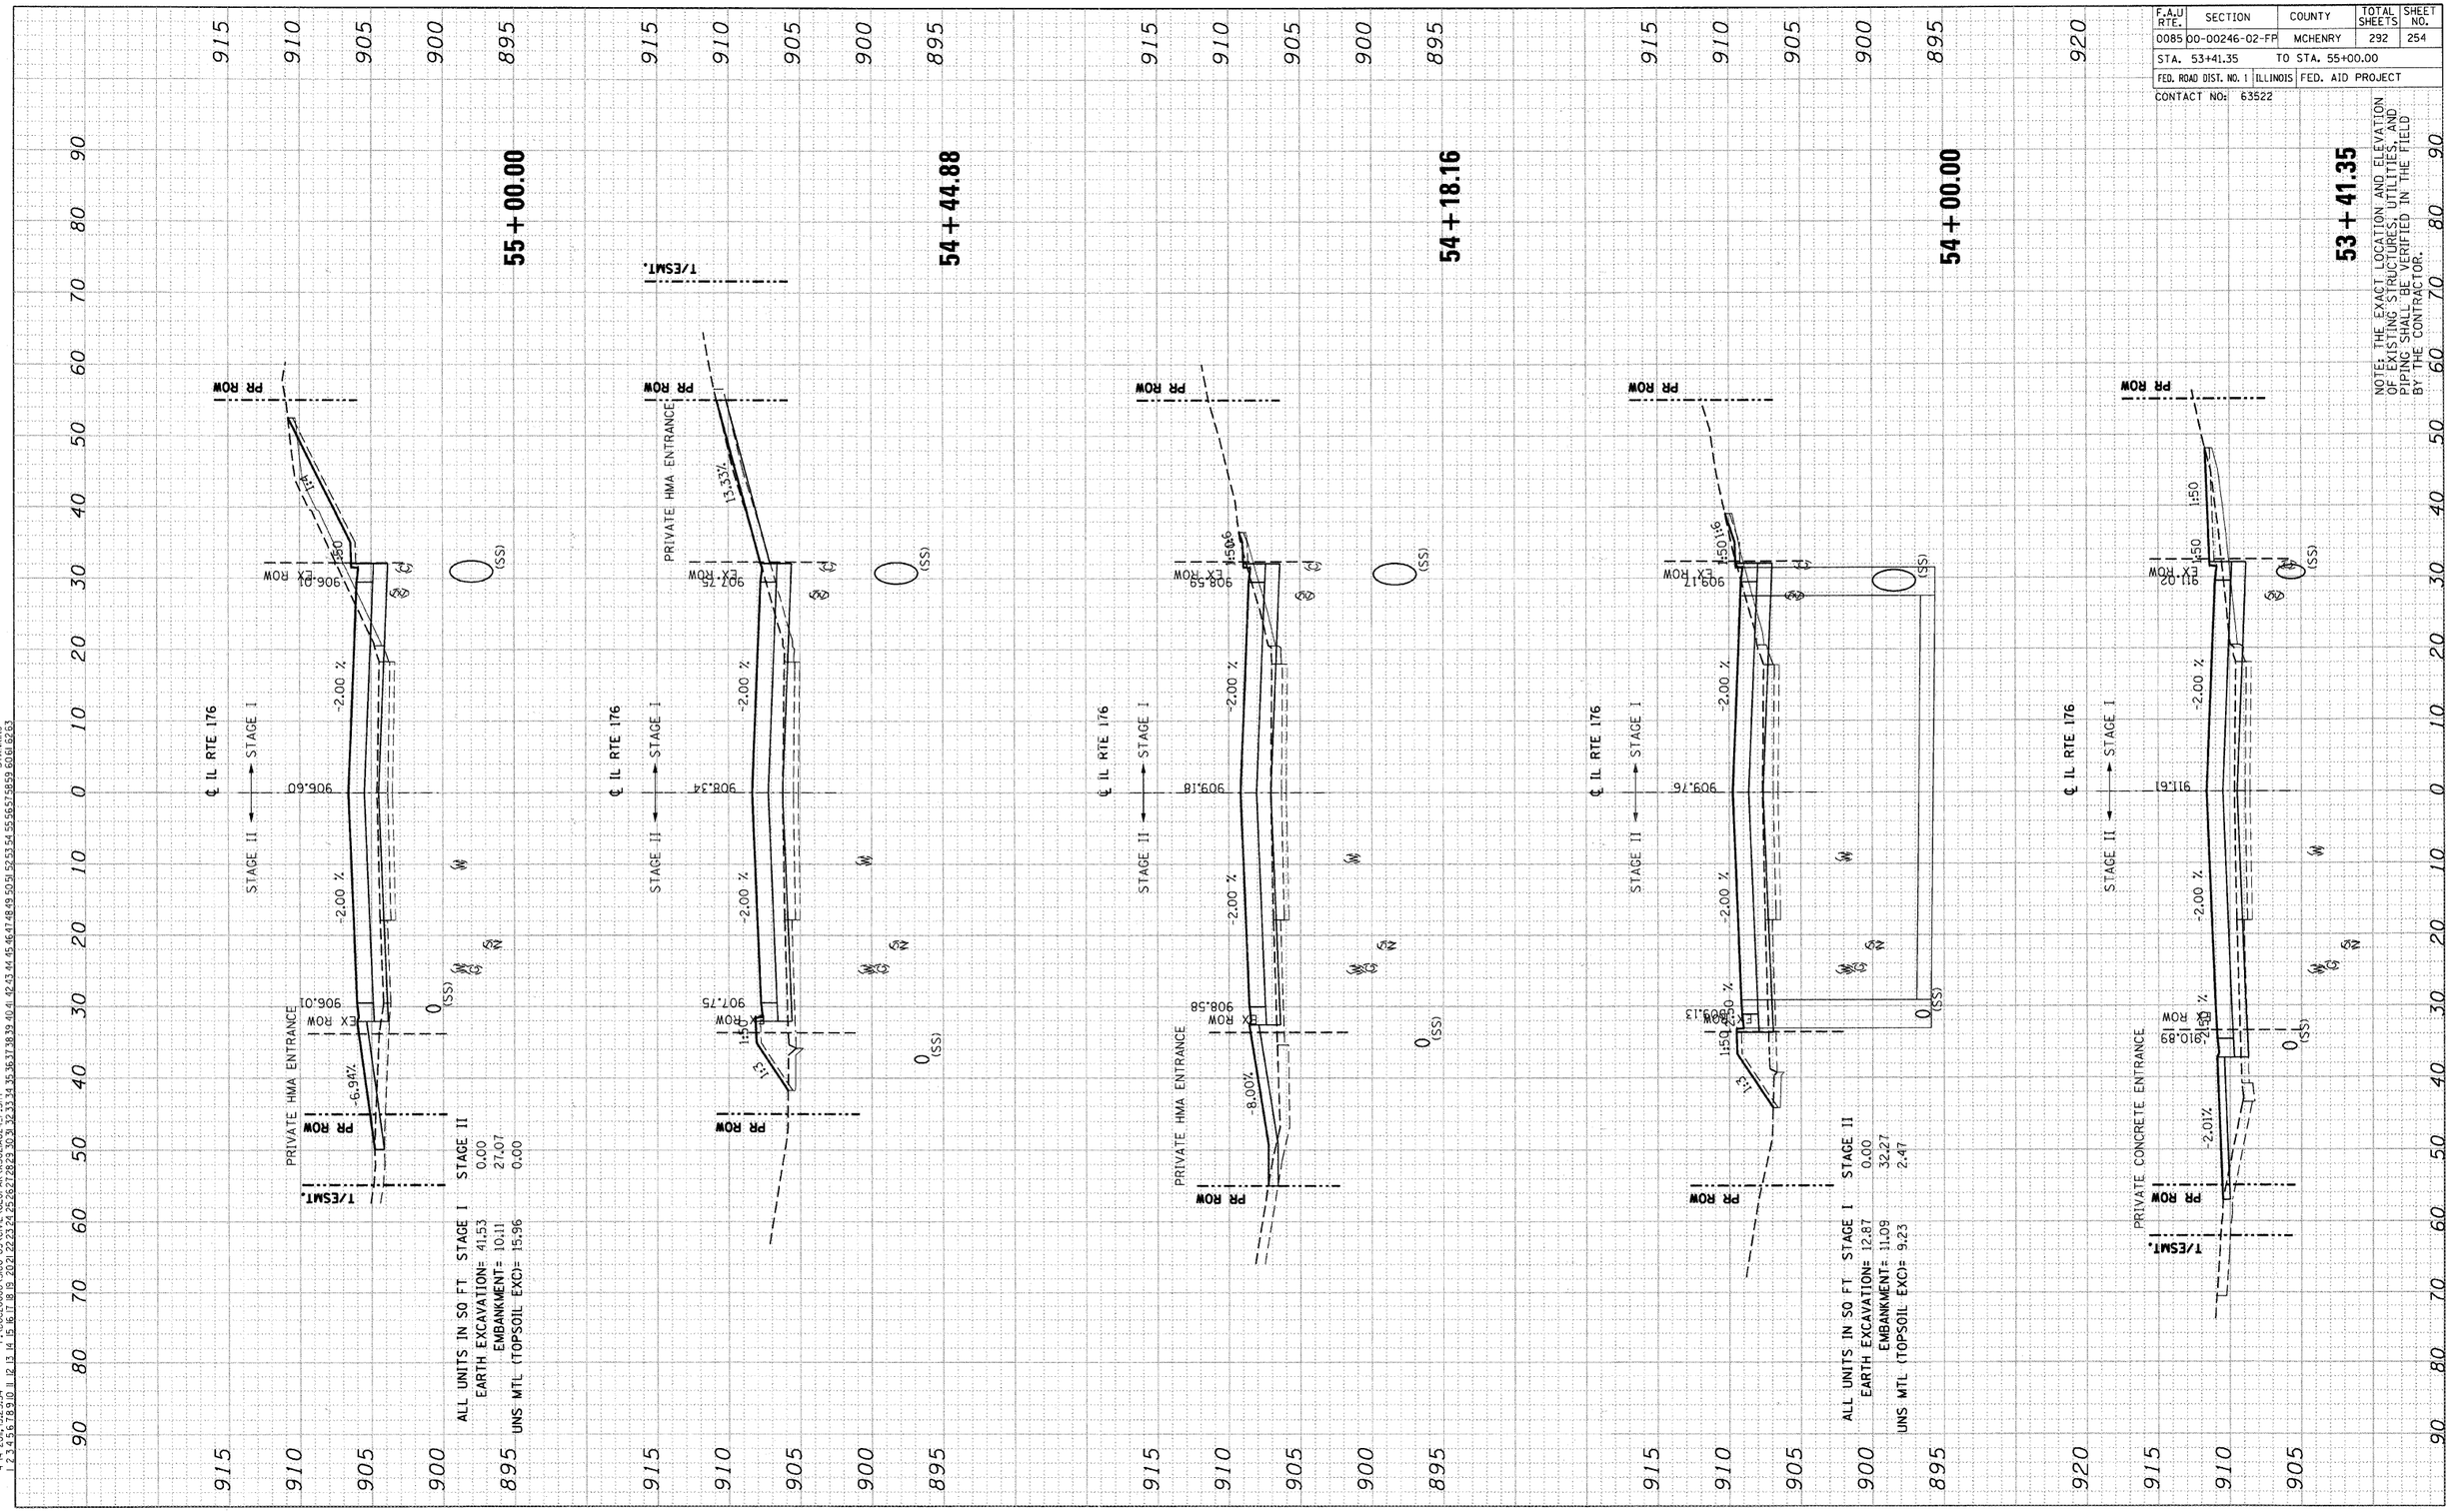

PROPOSED CROSS-SECTIONS: IL RTE 176