F.A.U RTE.	SECTION	COUNTY	TOTAL SHEETS	SHEET NO.
0085	00-00246-02-FP	MCHENRY	292	273
STA. 237+00.00 TO STA. 242+00.00				
FED. ROAD DIST. NO. 1	ILLINOIS	FED. AID PROJECT		
CONTRACT NO: 63522				

NOTE: THE EXACT LOCATION AND ELEVATION OF EXISTING STRUCTURES, UTILITIES, AND PIPING SHALL BE VERIFIED IN THE FIELD BY THE CONTRACTOR.

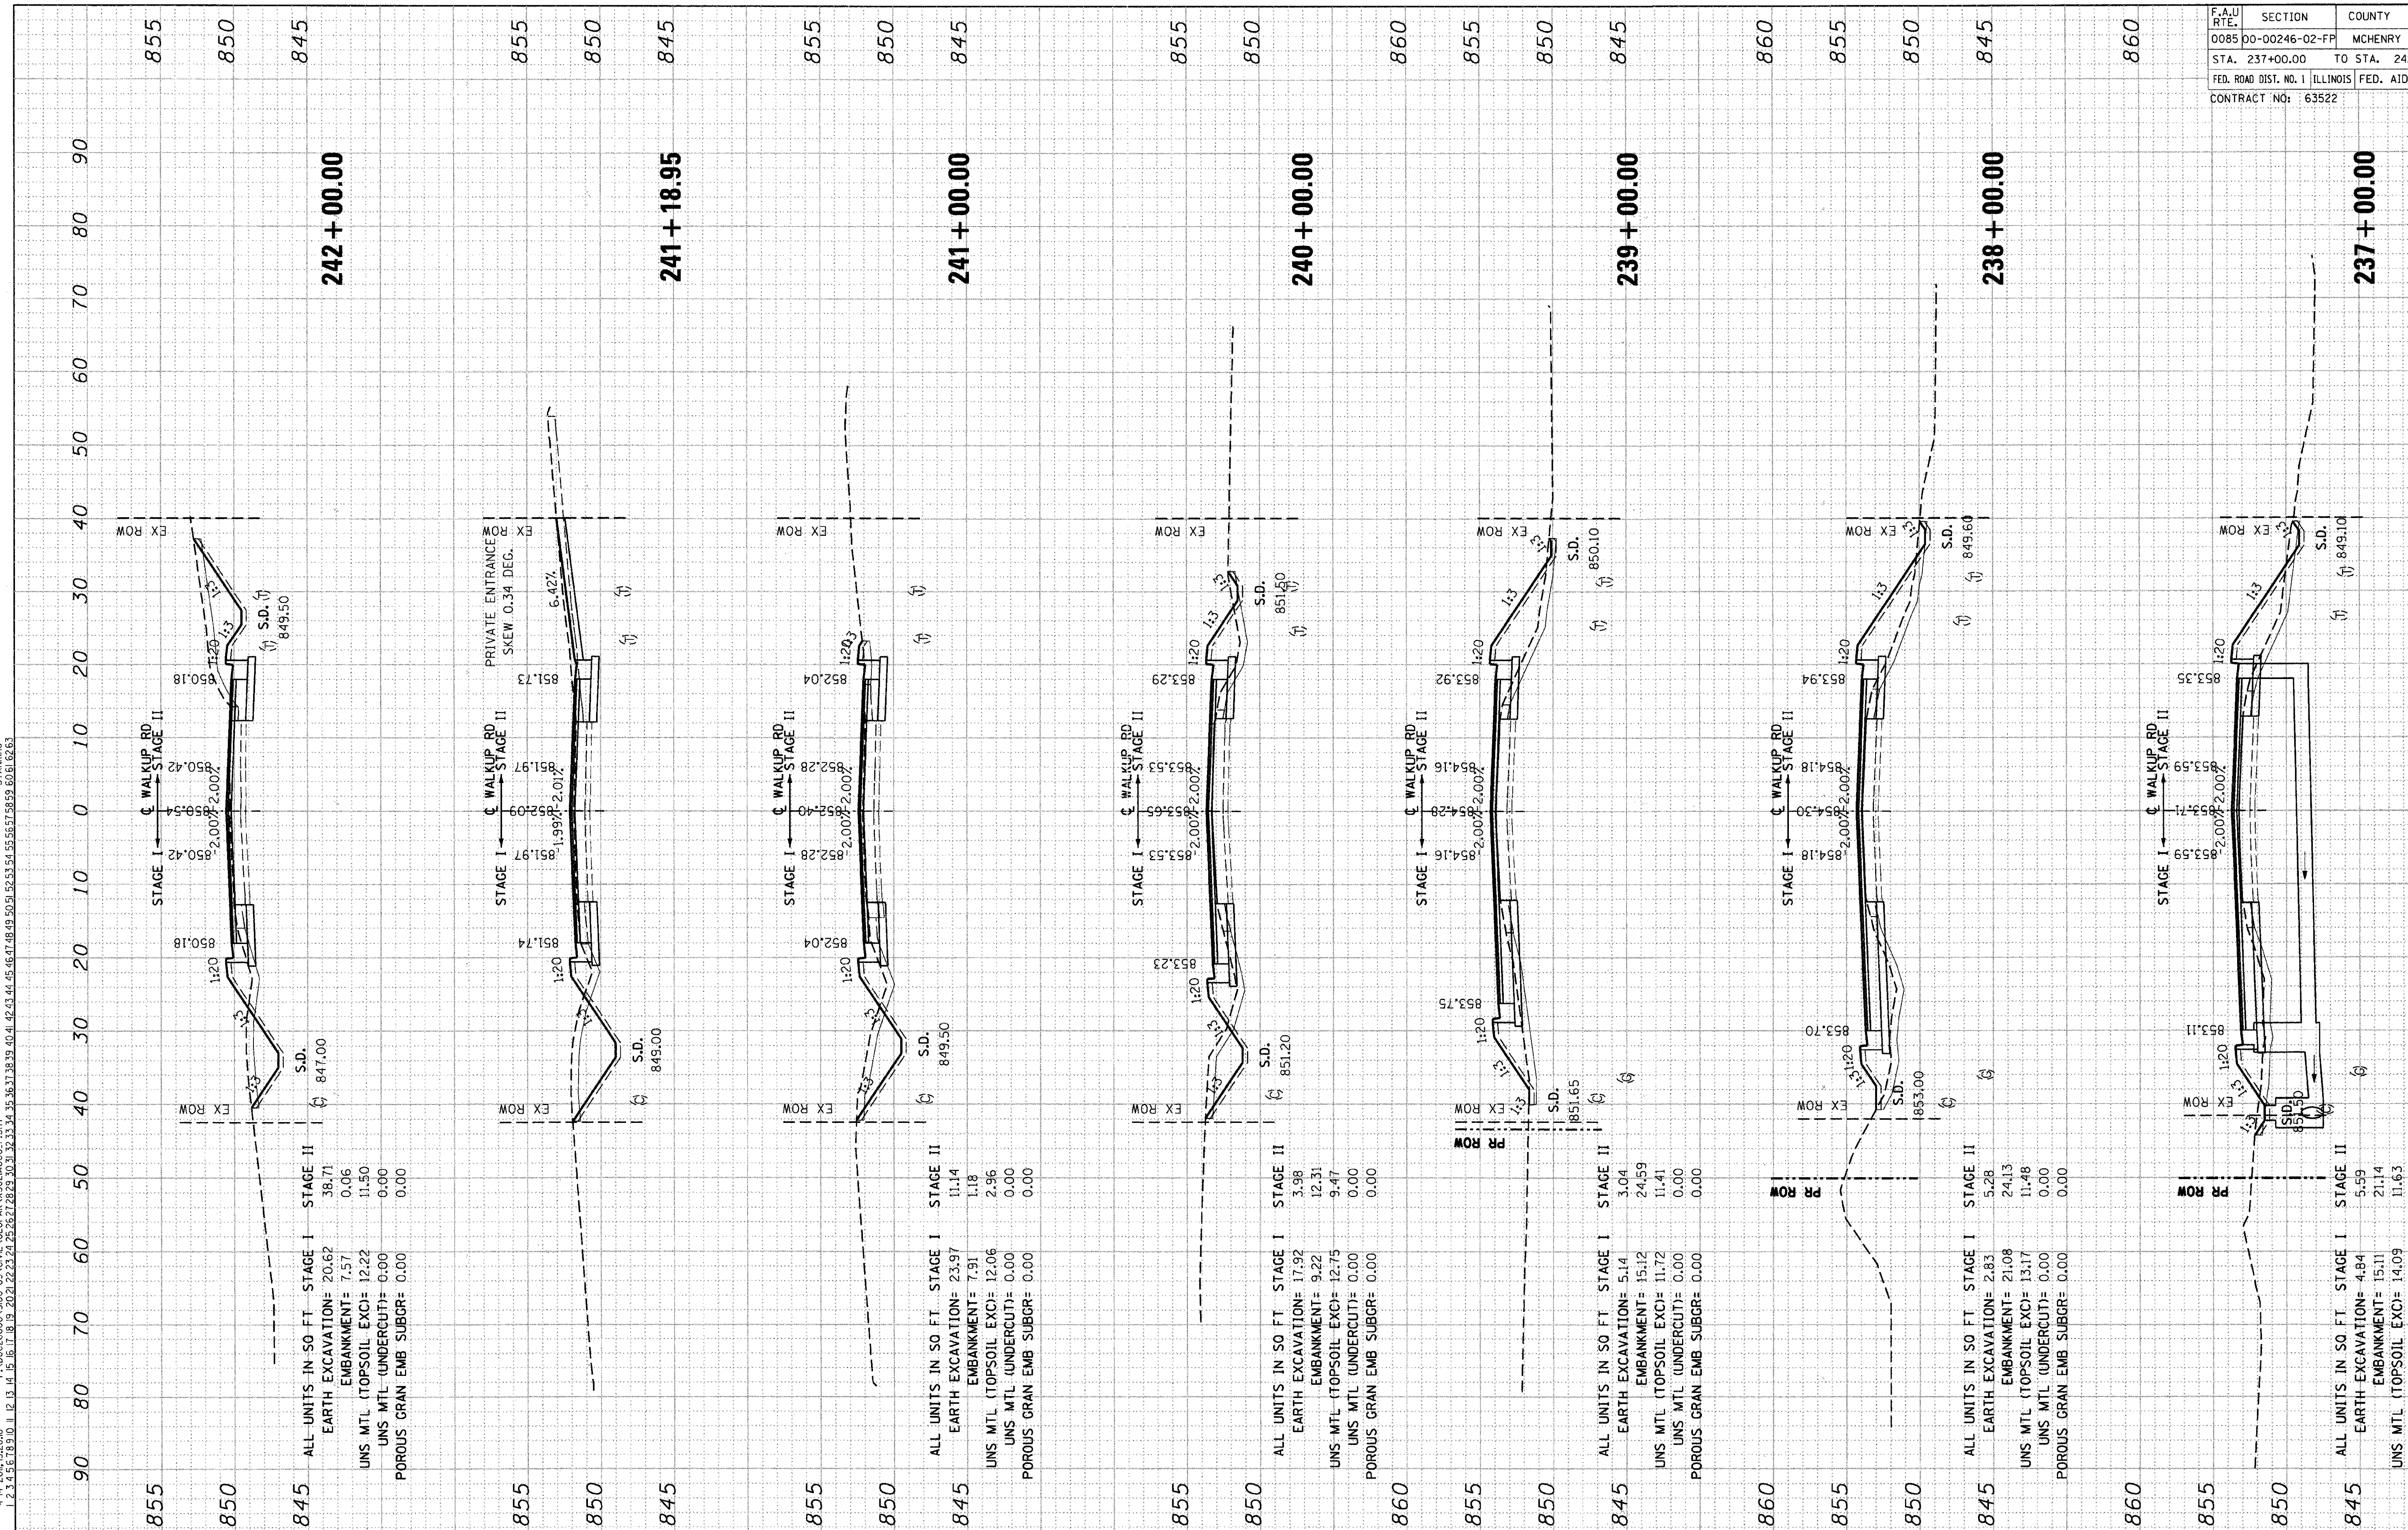

242+00.00

ALL UNITS IN SQ FT	STAGE I	STAGE II
EARTH EXCAVATION=	20.62	38.71
EMBANKMENT=	7.57	0.06
UNS MTL (TOPSOIL EXC)=	12.22	11.50
UNS MTL (UNDERCUT)=	0.00	0.00
POROUS GRAN EMB SUBGR=	0.00	0.00

241+00.00

ALL UNITS IN SQ FT	STAGE I	STAGE II
EARTH EXCAVATION=	23.97	11.14
EMBANKMENT=	7.91	1.18
UNS MTL (TOPSOIL EXC)=	12.06	2.96
UNS MTL (UNDERCUT)=	0.00	0.00
POROUS GRAN EMB SUBGR=	0.00	0.00

240+00.00

ALL UNITS IN SQ FT	STAGE I	STAGE II
EARTH EXCAVATION=	17.92	3.98
EMBANKMENT=	9.22	12.31
UNS MTL (TOPSOIL EXC)=	12.75	9.47
UNS MTL (UNDERCUT)=	0.00	0.00
POROUS GRAN EMB SUBGR=	0.00	0.00

239+00.00

ALL UNITS IN SQ FT	STAGE I	STAGE II
EARTH EXCAVATION=	5.14	3.04
EMBANKMENT=	15.12	24.59
UNS MTL (TOPSOIL EXC)=	11.72	11.41
UNS MTL (UNDERCUT)=	0.00	0.00
POROUS GRAN EMB SUBGR=	0.00	0.00

238+00.00

ALL UNITS IN SQ FT	STAGE I	STAGE II
EARTH EXCAVATION=	2.83	5.28
EMBANKMENT=	21.08	24.13
UNS MTL (TOPSOIL EXC)=	13.17	11.48
UNS MTL (UNDERCUT)=	0.00	0.00
POROUS GRAN EMB SUBGR=	0.00	0.00

237+00.00

ALL UNITS IN SQ FT	STAGE I	STAGE II
EARTH EXCAVATION=	4.84	5.59
EMBANKMENT=	15.11	21.14
UNS MTL (TOPSOIL EXC)=	14.09	11.63
UNS MTL (UNDERCUT)=	0.00	0.00
POROUS GRAN EMB SUBGR=	0.00	0.00

PROPOSED CROSS-SECTIONS: WALKUP ROAD