ORIGINAL SURVEY		BY	DATE
NOTE BOOK	SURVEYED		
	PLOTTED		
	TEMPLATE		
	AREAS		
NO.	AREAS CHECKED		

FINAL SURVEY		BY	DATE
NOTE BOOK	SURVEYED		
	PLOTTED		
	TEMPLATE		
	AREAS		
NO.	AREAS CHECKED		

..\XW021A022_F.DGN, ..\XW021A022_F.DGN, ..\XW021A022_F.DGN, ..\XW021A022_F.DGN, ..\XW021A022_F.DGN, ..\XW021A022_F.DGN, ..\XW021A022_F.DGN, ..\XW021A022_F.DGN, ..\XW021A022_F.DGN, ..\XW021A022_F.DGN, ..\XW021A022_F.DGN, ..\XW021A022_F.DGN, ..\XW021A022_F.DGN, ..\XW021A022_F.DGN
4-14-2011, 15:26:24 F:\DOC20000\3100-03\CIVIL\GEOPAK\XS021A006_F.SHT STANKIRJ

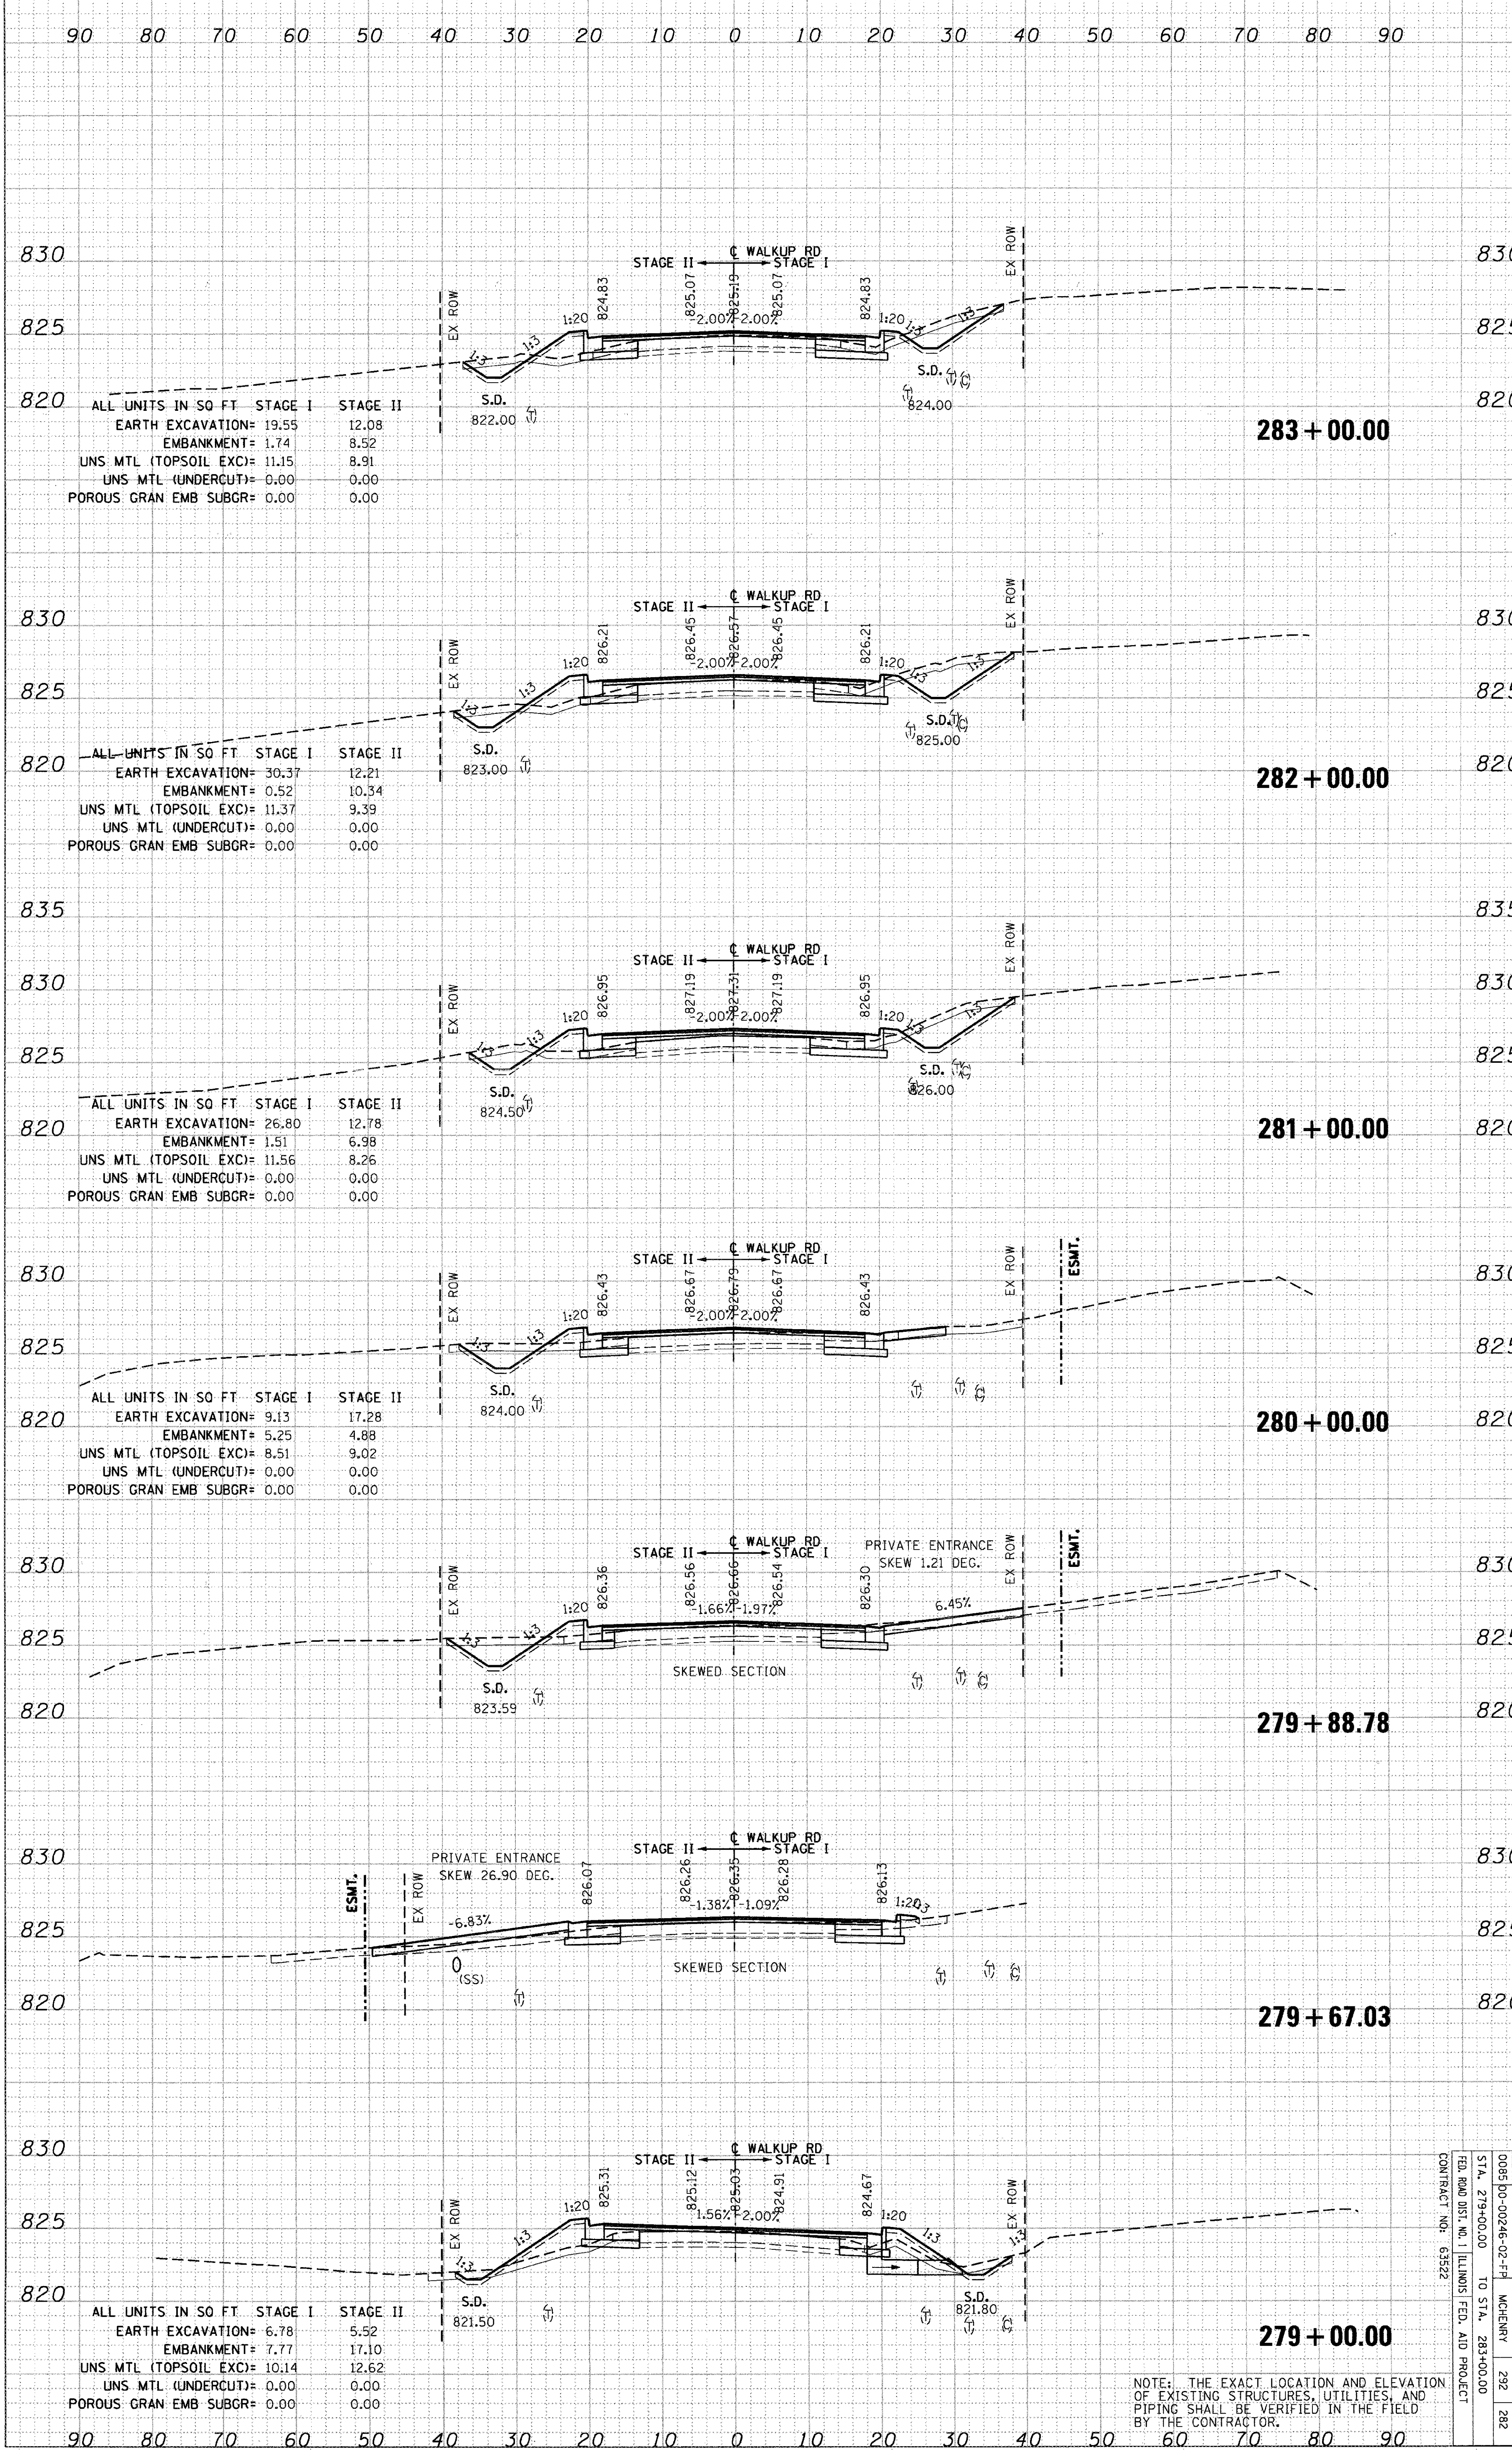

283 + 00.00

ALL UNITS IN SQ FT	STAGE I	STAGE II
EARTH EXCAVATION=	19.55	12.08
EMBANKMENT=	1.74	8.52
UNS MTL (TOPSOIL EXC)=	11.15	8.91
UNS MTL (UNDERCUT)=	0.00	0.00
POROUS GRAN EMB SUBGR=	0.00	0.00

282 + 00.00

ALL UNITS IN SQ FT	STAGE I	STAGE II
EARTH EXCAVATION=	30.37	12.21
EMBANKMENT=	0.52	10.34
UNS MTL (TOPSOIL EXC)=	11.37	9.39
UNS MTL (UNDERCUT)=	0.00	0.00
POROUS GRAN EMB SUBGR=	0.00	0.00

281 + 00.00

ALL UNITS IN SQ FT	STAGE I	STAGE II
EARTH EXCAVATION=	26.80	12.78
EMBANKMENT=	1.51	6.98
UNS MTL (TOPSOIL EXC)=	11.56	8.26
UNS MTL (UNDERCUT)=	0.00	0.00
POROUS GRAN EMB SUBGR=	0.00	0.00

280 + 00.00

ALL UNITS IN SQ FT	STAGE I	STAGE II
EARTH EXCAVATION=	9.13	17.28
EMBANKMENT=	5.25	4.88
UNS MTL (TOPSOIL EXC)=	8.51	9.02
UNS MTL (UNDERCUT)=	0.00	0.00
POROUS GRAN EMB SUBGR=	0.00	0.00

279 + 00.00

ALL UNITS IN SQ FT	STAGE I	STAGE II
EARTH EXCAVATION=	6.78	5.52
EMBANKMENT=	7.77	17.10
UNS MTL (TOPSOIL EXC)=	10.14	12.62
UNS MTL (UNDERCUT)=	0.00	0.00
POROUS GRAN EMB SUBGR=	0.00	0.00

NOTE: THE EXACT LOCATION AND ELEVATION OF EXISTING STRUCTURES, UTILITIES, AND PIPING SHALL BE VERIFIED IN THE FIELD BY THE CONTRACTOR.

F.A.U RTE.	SECTION	COUNTY	TOTAL SHEETS	SHEET NO.
0085	00-00246-02-FP	MCHENRY	292	282
STA. 279+00.00	TO STA. 283+00.00			
FED. ROAD DIST. NO. 1	ILLINOIS	FED. AID PROJECT		
CONTRACT NO: 63522				

PROPOSED CROSS-SECTIONS: WALKUP ROAD