F.A.U RTE.	SECTION	COUNTY	TOTAL SHEETS	SHEET NO.
0085	00-00246-02-FP	MCHENRY	292	284
STA. 287+00.00	TO STA. 290+73.71			
FED. ROAD DIST. NO. 1	ILLINOIS	FED. AID PROJECT		
CONTRACT NO: 63522				

NOTE: THE EXACT LOCATION AND ELEVATION OF EXISTING STRUCTURES, UTILITIES, AND PIPING SHALL BE VERIFIED IN THE FIELD BY THE CONTRACTOR.

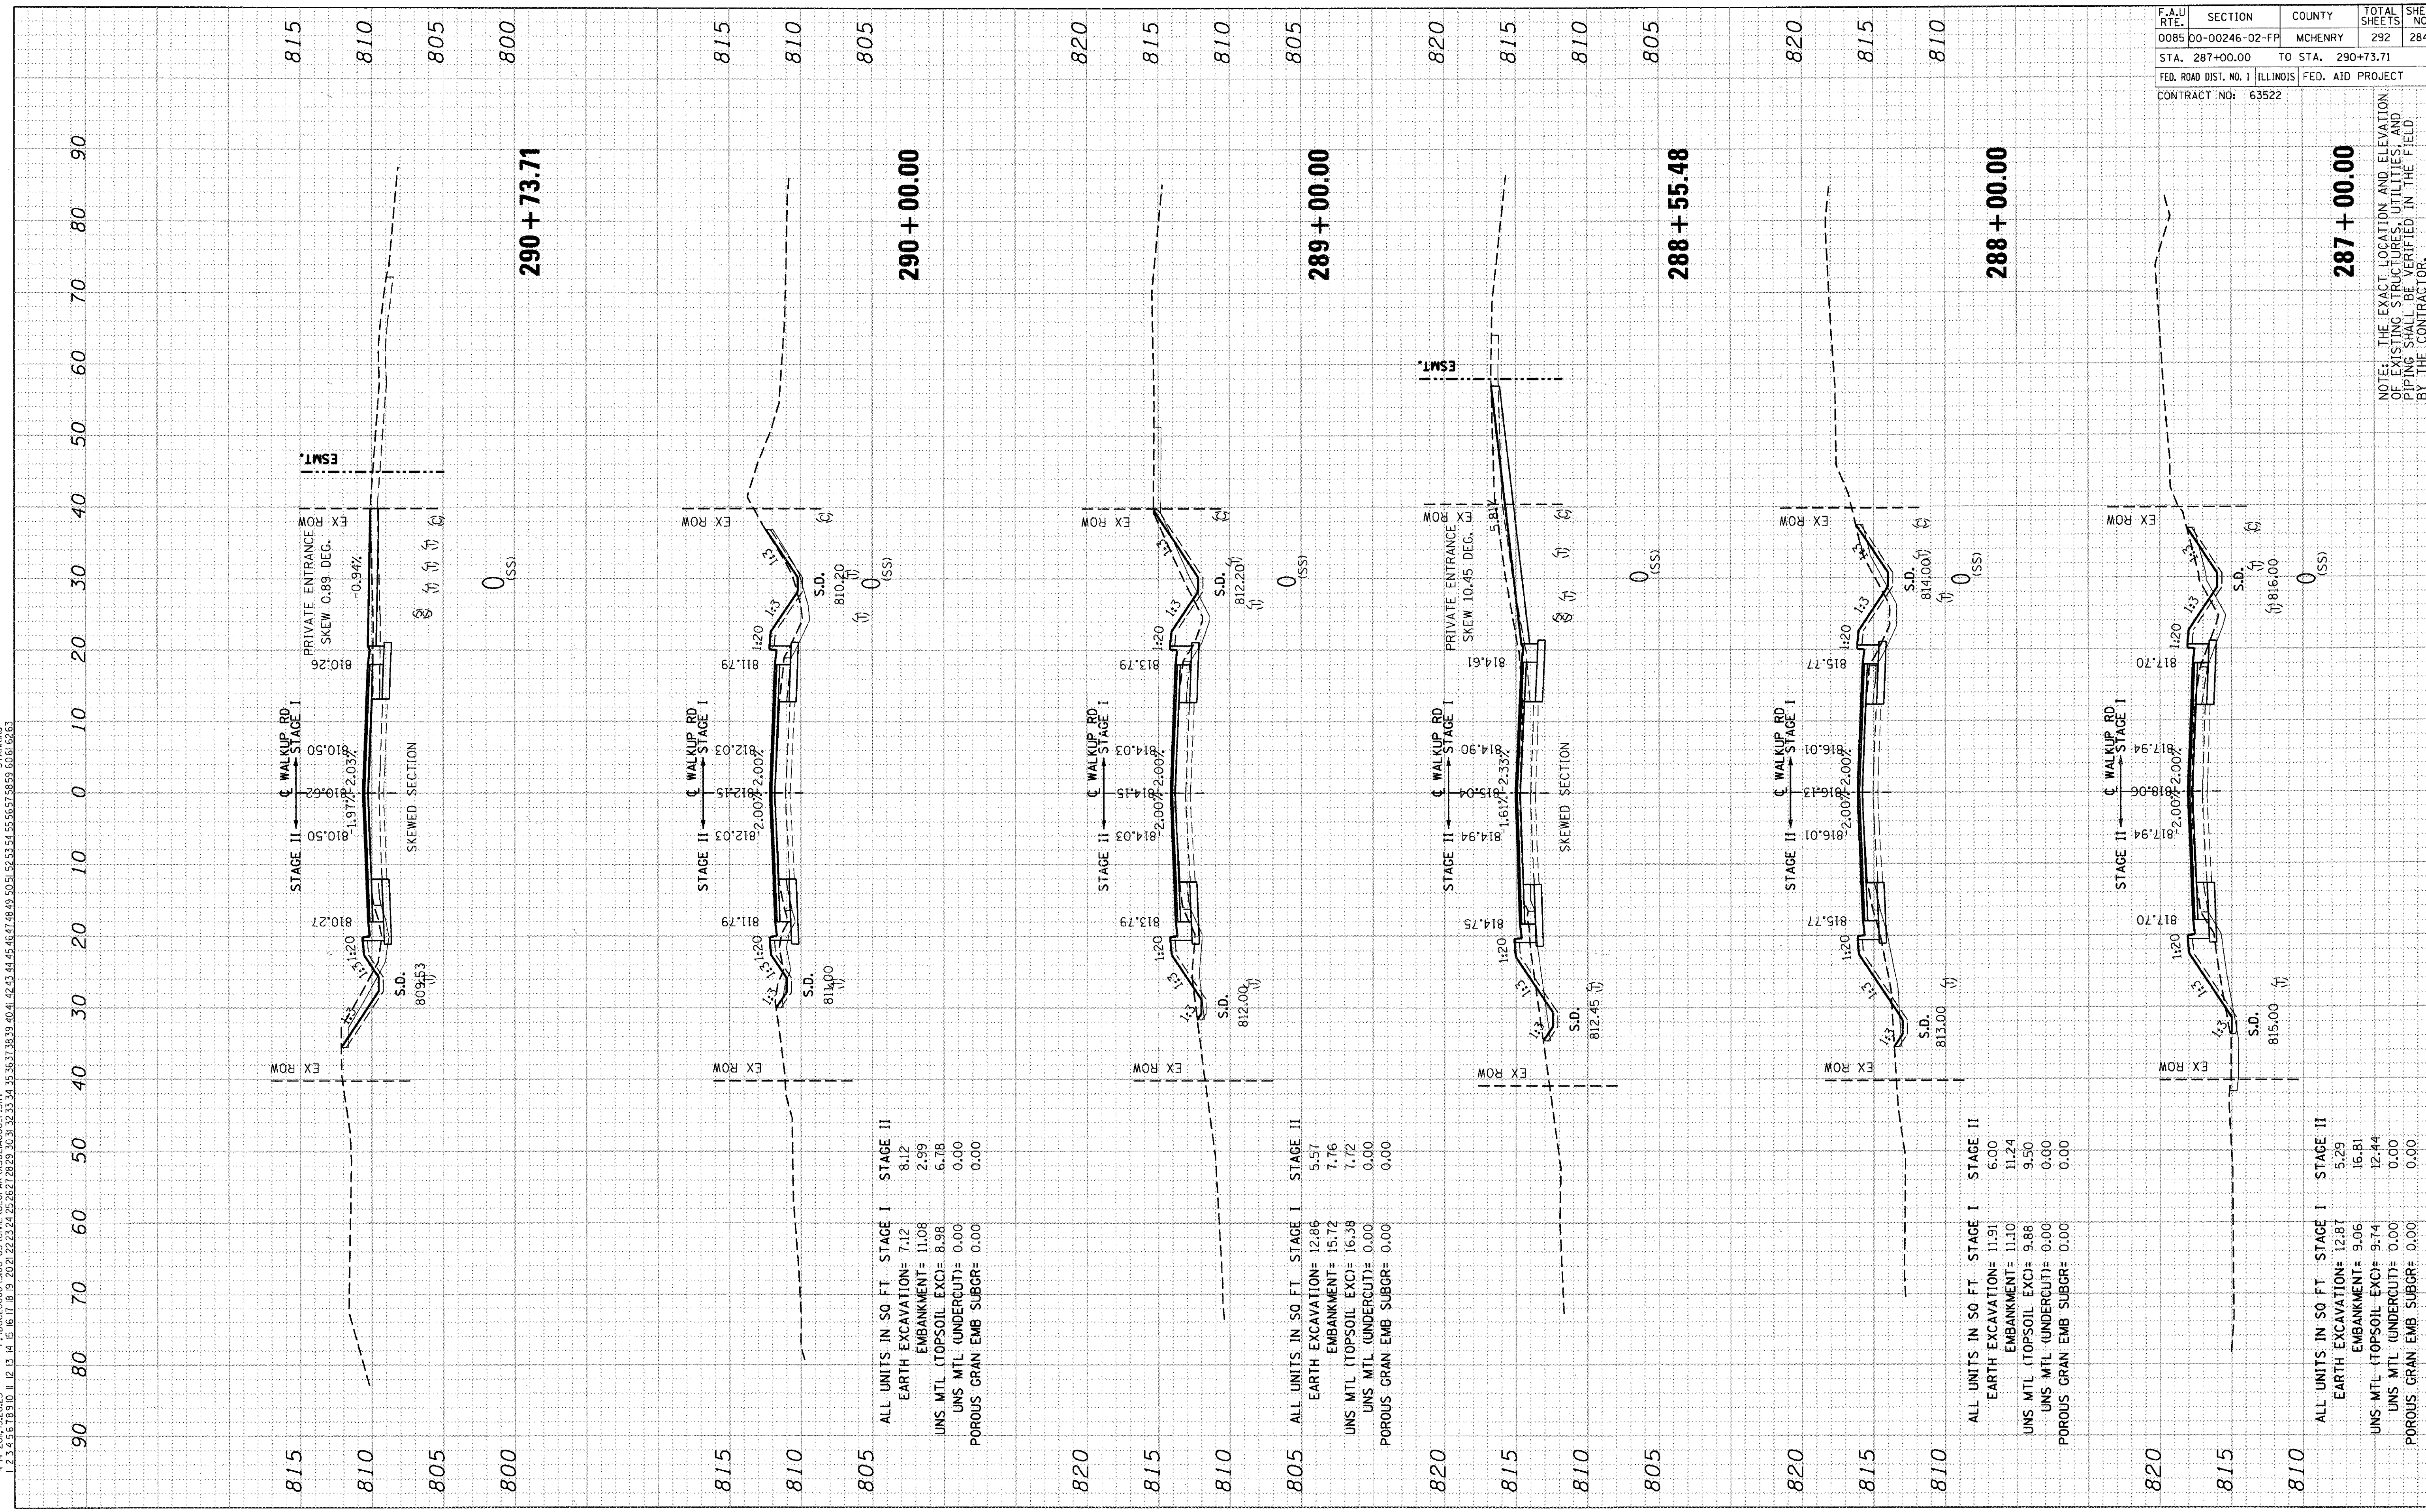

290+00.00

ALL UNITS IN SQ FT	STAGE I	STAGE II
EARTH EXCAVATION=	7.12	8.12
EMBANKMENT=	11.08	2.99
UNS MTL (TOPSOIL EXC)=	8.98	6.78
UNS MTL (UNDERCUT)=	0.00	0.00
POROUS GRAN EMB SUBGR=	0.00	0.00

289+00.00

ALL UNITS IN SQ FT	STAGE I	STAGE II
EARTH EXCAVATION=	12.86	5.57
EMBANKMENT=	15.72	7.76
UNS MTL (TOPSOIL EXC)=	16.38	7.72
UNS MTL (UNDERCUT)=	0.00	0.00
POROUS GRAN EMB SUBGR=	0.00	0.00

288+00.00

ALL UNITS IN SQ FT	STAGE I	STAGE II
EARTH EXCAVATION=	11.91	6.00
EMBANKMENT=	11.10	11.24
UNS MTL (TOPSOIL EXC)=	9.88	9.50
UNS MTL (UNDERCUT)=	0.00	0.00
POROUS GRAN EMB SUBGR=	0.00	0.00

287+00.00

ALL UNITS IN SQ FT	STAGE I	STAGE II
EARTH EXCAVATION=	12.87	5.29
EMBANKMENT=	9.06	16.81
UNS MTL (TOPSOIL EXC)=	9.74	12.44
UNS MTL (UNDERCUT)=	0.00	0.00
POROUS GRAN EMB SUBGR=	0.00	0.00

PROPOSED CROSS-SECTIONS: WALKUP ROAD