F.A.U RTE.	SECTION	COUNTY	TOTAL SHEETS	SHEET NO.
0085	00-00246-02-FP	MCHENRY	292	285
STA. 291+00.00	TO STA. 294+82.91			
FED. ROAD DIST. NO. 1	ILLINOIS	FED. AID PROJECT		
CONTRACT NO: 63522				

NOTE: THE EXACT LOCATION AND ELEVATION OF EXISTING STRUCTURES, UTILITIES, AND PIPING SHALL BE VERIFIED IN THE FIELD BY THE CONTRACTOR.

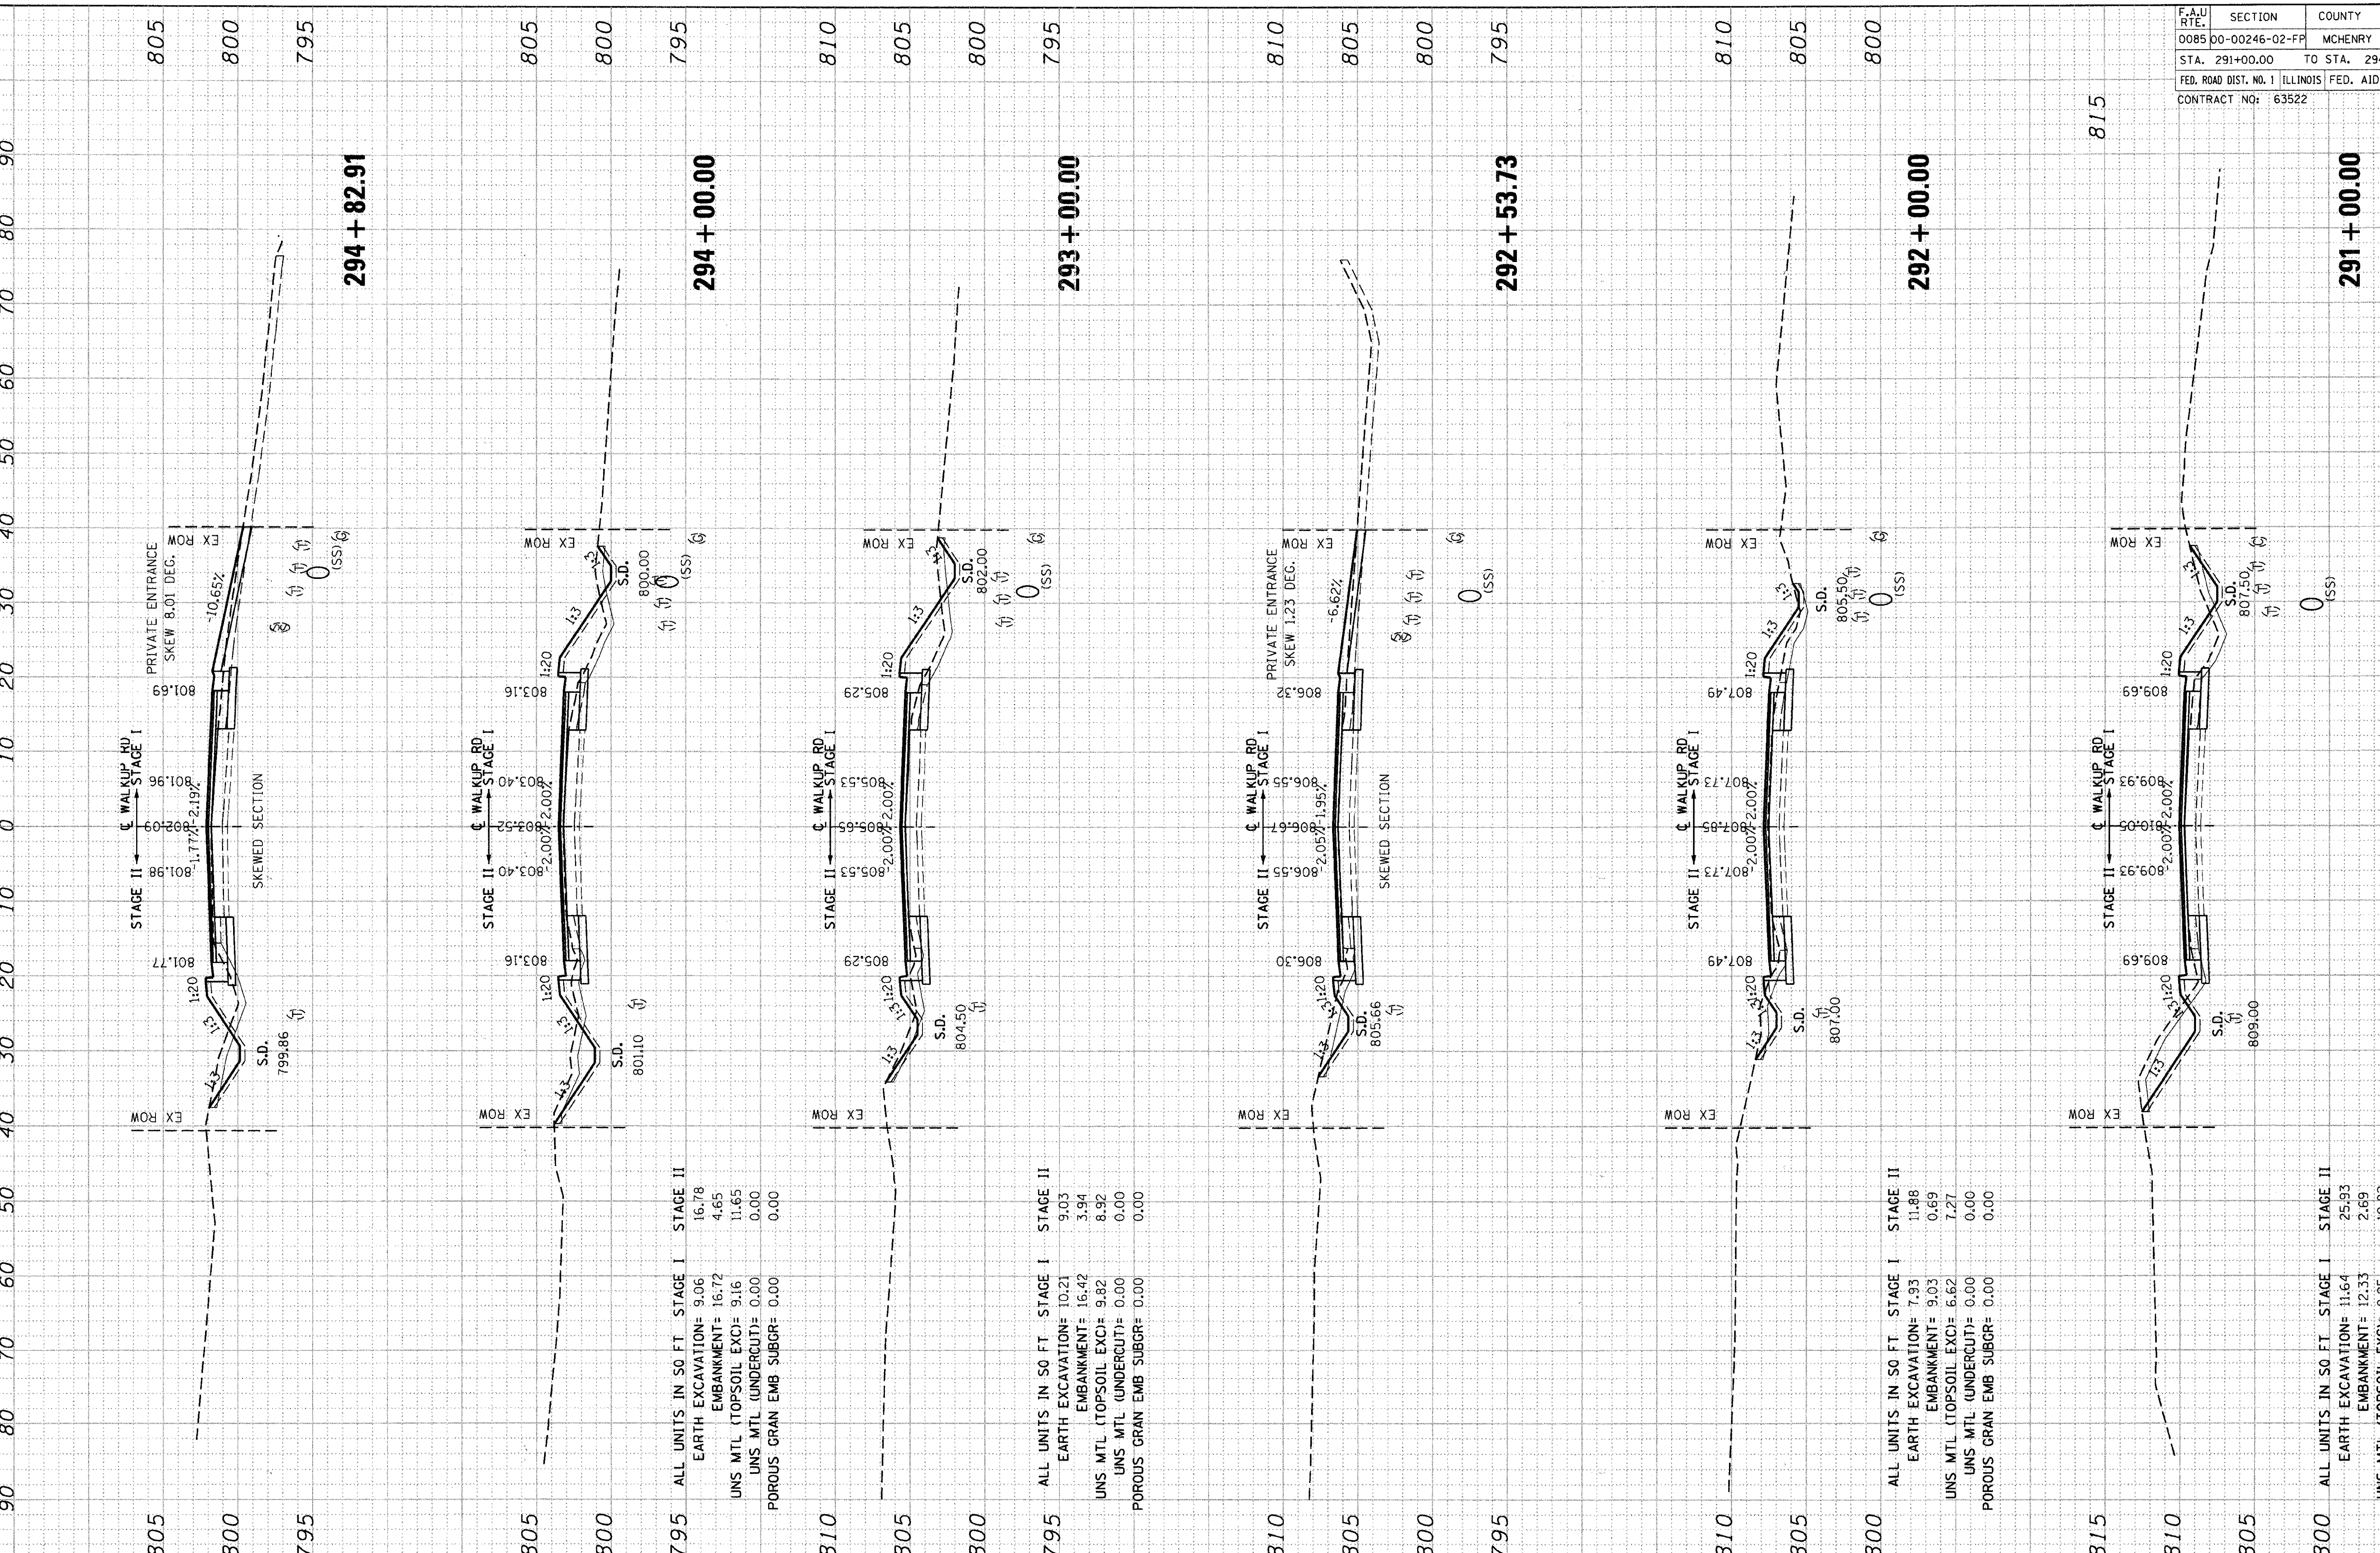

294+00.00

ALL UNITS IN SQ FT	STAGE I	STAGE II
EARTH EXCAVATION=	9.06	16.78
EMBANKMENT=	16.72	4.65
UNS MTL (TOPSOIL EXC)=	9.16	11.65
UNS MTL (UNDERCUT)=	0.00	0.00
POROUS GRAN EMB SUBGR=	0.00	0.00

293+00.00

ALL UNITS IN SQ FT	STAGE I	STAGE II
EARTH EXCAVATION=	10.21	9.03
EMBANKMENT=	16.42	3.94
UNS MTL (TOPSOIL EXC)=	9.82	8.92
UNS MTL (UNDERCUT)=	0.00	0.00
POROUS GRAN EMB SUBGR=	0.00	0.00

292+00.00

ALL UNITS IN SQ FT	STAGE I	STAGE II
EARTH EXCAVATION=	7.93	11.88
EMBANKMENT=	9.03	0.69
UNS MTL (TOPSOIL EXC)=	6.62	7.27
UNS MTL (UNDERCUT)=	0.00	0.00
POROUS GRAN EMB SUBGR=	0.00	0.00

291+00.00

ALL UNITS IN SQ FT	STAGE I	STAGE II
EARTH EXCAVATION=	11.64	25.93
EMBANKMENT=	12.33	2.69
UNS MTL (TOPSOIL EXC)=	8.95	10.82
UNS MTL (UNDERCUT)=	0.00	0.00
POROUS GRAN EMB SUBGR=	0.00	0.00

PROPOSED CROSS-SECTIONS: WALKUP ROAD