F.A.U RTE.	SECTION	COUNTY	TOTAL SHEETS	SHEET NO.
0085	00-00246-02-FP	MCHENRY	292	289

STA. 307+45.00 TO STA. 308+00.00

FED. ROAD DIST. NO. 1 ILLINOIS FED. AID PROJECT

CONTRACT NO: 63522

NOTE: THE EXACT LOCATION AND ELEVATION OF EXISTING STRUCTURES, UTILITIES, AND PIPING SHALL BE VERIFIED IN THE FIELD BY THE CONTRACTOR.

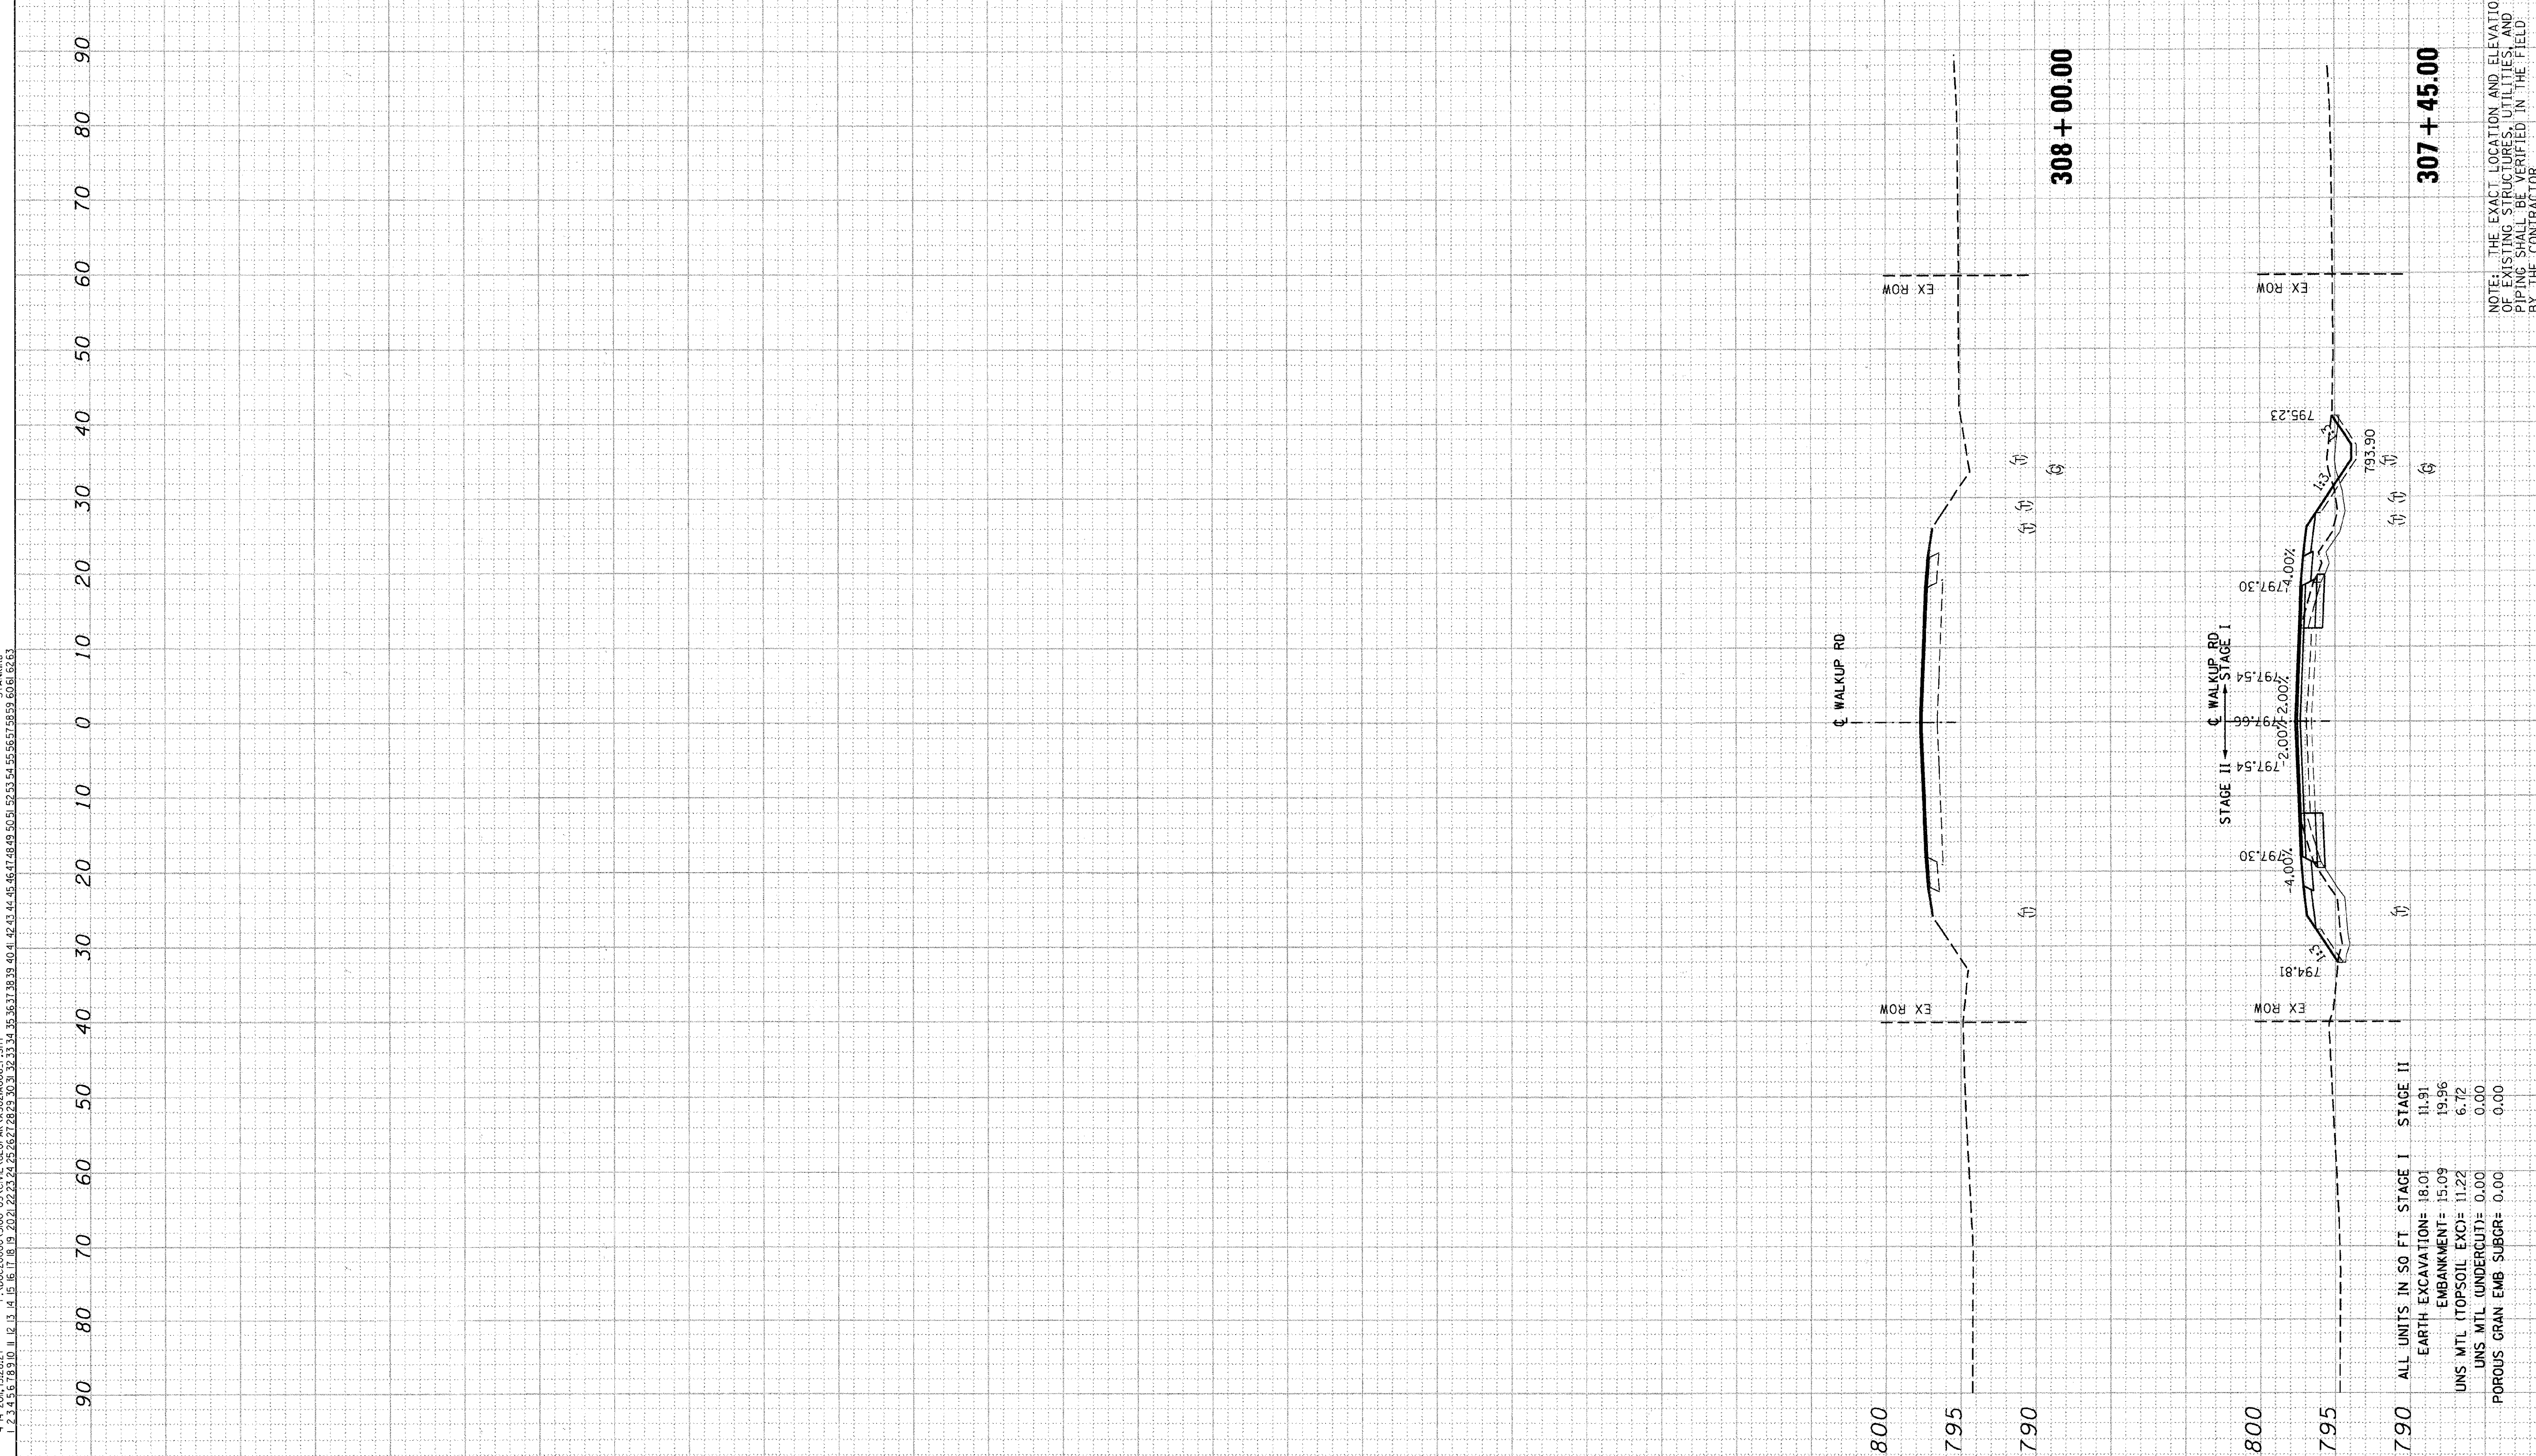

ALL UNITS IN SQ FT	STAGE I	STAGE II
EARTH EXCAVATION=	18.01	11.91
EMBANKMENT=	15.09	19.96
UNS MTL (TOPSOIL EXC)=	11.22	6.72
UNS MTL (UNDERCUT)=	0.00	0.00
POROUS GRAN EMB SUBGR=	0.00	0.00

PROPOSED CROSS-SECTIONS: WALKUP ROAD

FINAL SURVEY		BY	DATE
NOTE BOOK	SURVEYED		
	PLOTTED		
	TEMPLATE		
	AREAS		
NO.	AREAS CHECKED		

ORIGINAL SURVEY		BY	DATE
NOTE BOOK	SURVEYED		
	PLOTTED		
	TEMPLATE		
	AREAS		
NO.	AREAS CHECKED		

..\XW021A022_F.DGN, ..\XW021A022_F.DGN, ..\XW021A022_F.DGN, ..\XW021A022_F.DGN, ..\XW021A022_F.DGN, ..\XW021A022_F.DGN, ..\XW021A022_F.DGN, ..\XW021A022_F.DGN, ..\XW021A022_F.DGN, ..\XW021A022_F.DGN, ..\XW021A022_F.DGN, ..\XW021A022_F.DGN, ..\XW021A022_F.DGN, ..\XW021A022_F.DGN, ..\XW021A022_F.DGN, ..\XW021A022_F.DGN
4-14-2011, 15:26:27 F:\DOC20000\3100-03\CIVIL\GEOPAK\XS021A006_F.SHT STANKIRJ
1 2 