ORIGINAL SURVEY		BY	DATE
	SURVEYED		
	PLOTTED		
NOTE BOOK	TEMPLATE		
	AREAS		
NO.	AREAS CHECKED		

FINAL SURVEY		BY	DATE
	SURVEYED		
	PLOTTED		
NOTE BOOK	TEMPLATE		
	AREAS		
NO.	AREAS CHECKED		

..\XW02IA023_F.DGN, ..\XW02IA023_F.DGN, ..\XW02IA023_F.DGN, ..\XW02IA023_F.DGN, ..\XW02IA023_F.DGN, ..\XW02IA023_F.DGN, ..\XW02IA023_F.DGN, ..\XW02IA023_F.DGN, ..\XW02IA023_F.DGN, ..\XW02IA023_F.DGN, ..\XS02IA023_FEW.SHT
4-14-201, 15:26:32 F:\DOC200001\300-03\CIVIL\GEOPAK\XS02IA023_F.SHT STANKERJ

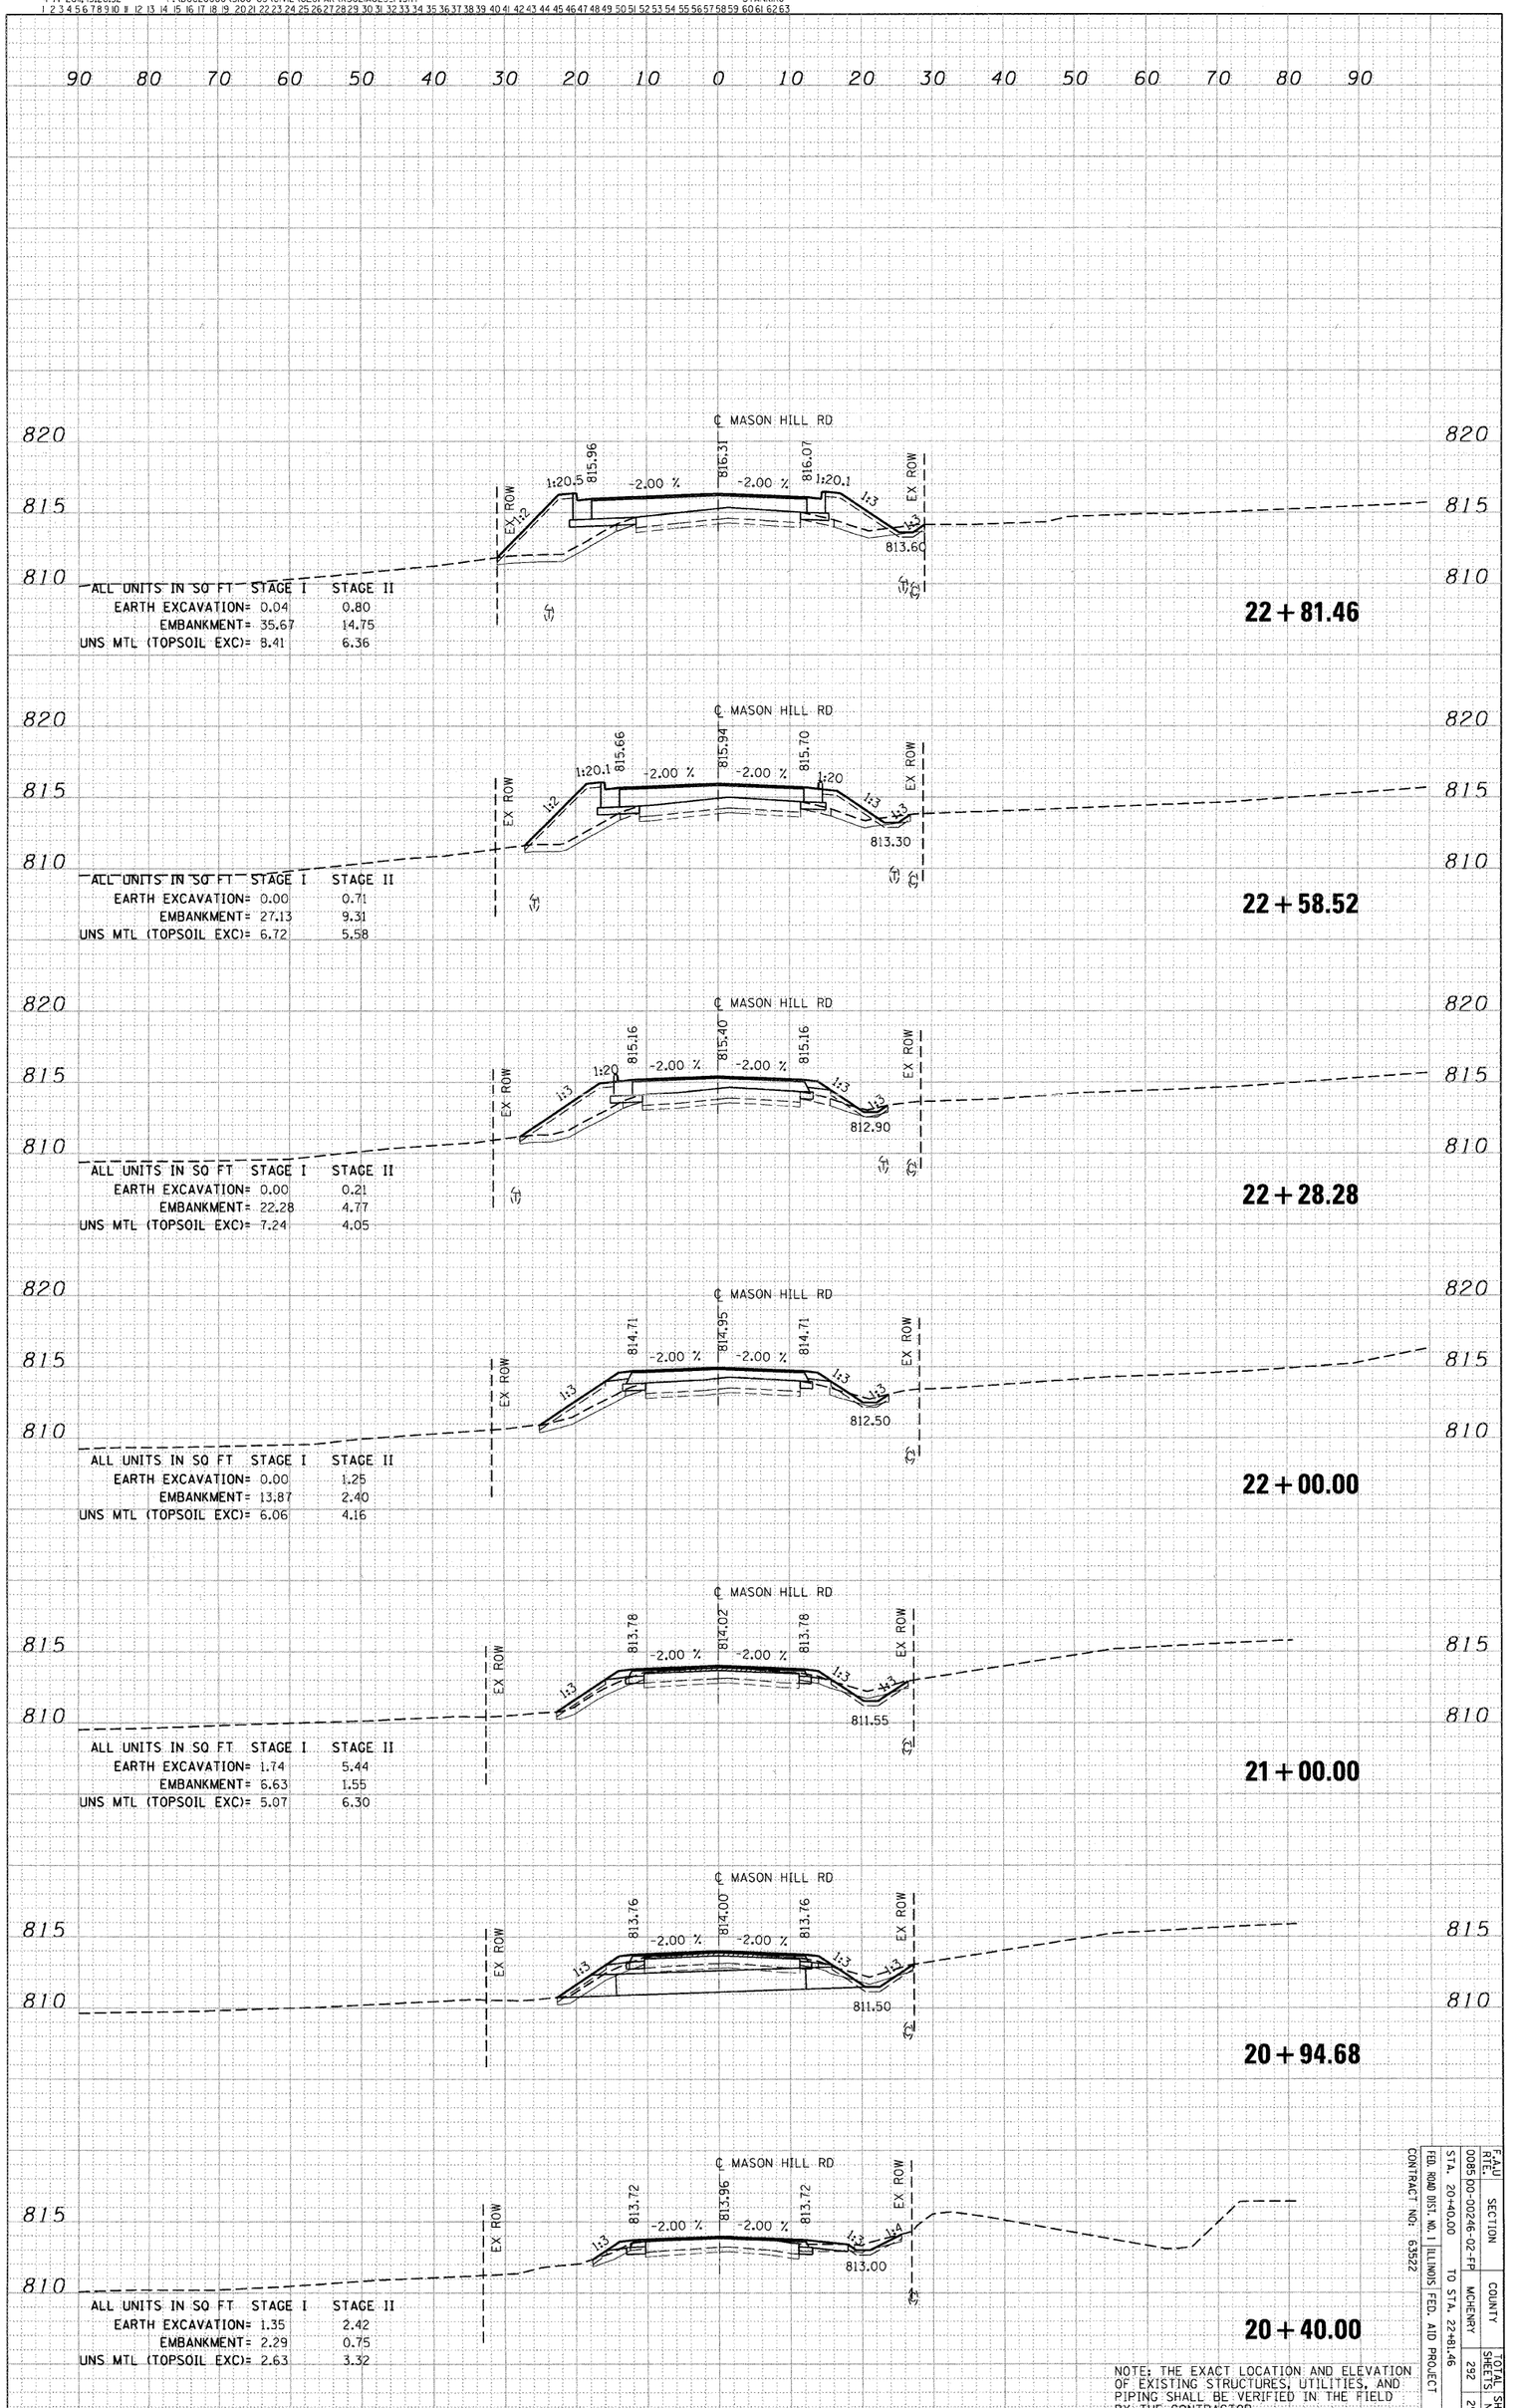

NOTE: THE EXACT LOCATION AND ELEVATION OF EXISTING STRUCTURES, UTILITIES, AND PIPING SHALL BE VERIFIED IN THE FIELD BY THE CONTRACTOR.

PROPOSED CROSS-SECTIONS: MASON HILL RD

F.A.U RTE.	SECTION	COUNTY	TOTAL SHEETS	SHEET NO.
0085	D0-00246-02-FP	MCHENRY	232	291

STA. 20+40.00 TO STA. 22+81.46
FED. ROAD DIST. NO. 1 | ILLINOIS | FED. AID PROJECT
CONTRACT NO: 63522