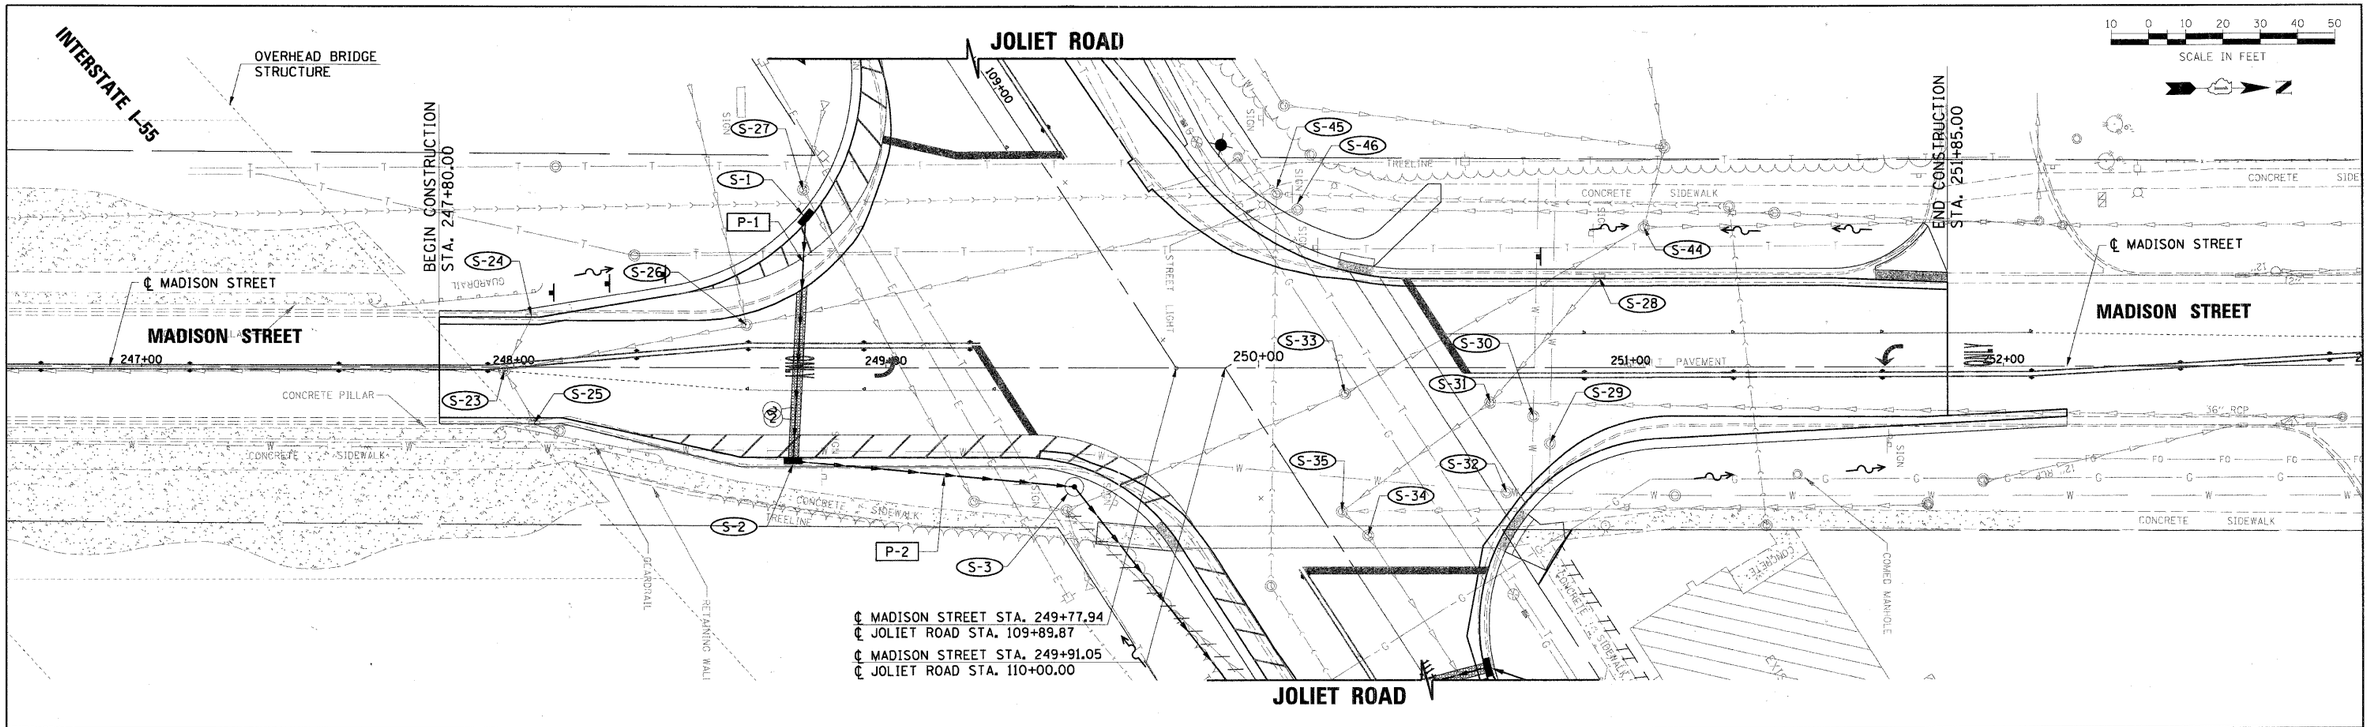
INTERSTATE I-55
OVERHEAD BRIDGE STRUCTURE
JOLIET ROAD
109+00
BEGIN CONSTRUCTION STA. 247+80.00
END CONSTRUCTION STA. 251+85.00
℄ MADISON STREET
MADISON STREET
247+00
248+00
249+00
250+00
251+00
252+00
PAVEMENT
CONCRETE PILLAR
CONCRETE SIDEWALK
TREELINE
GUARDRAIL
RETAINING WALL
STREET LIGHT
CONCRETE
SIDEWALK
36" RCP
CONCRETE FLOWLINE
CONCRETE SIDEWALK
CONCRETE
CONCRETE
CONCRETE