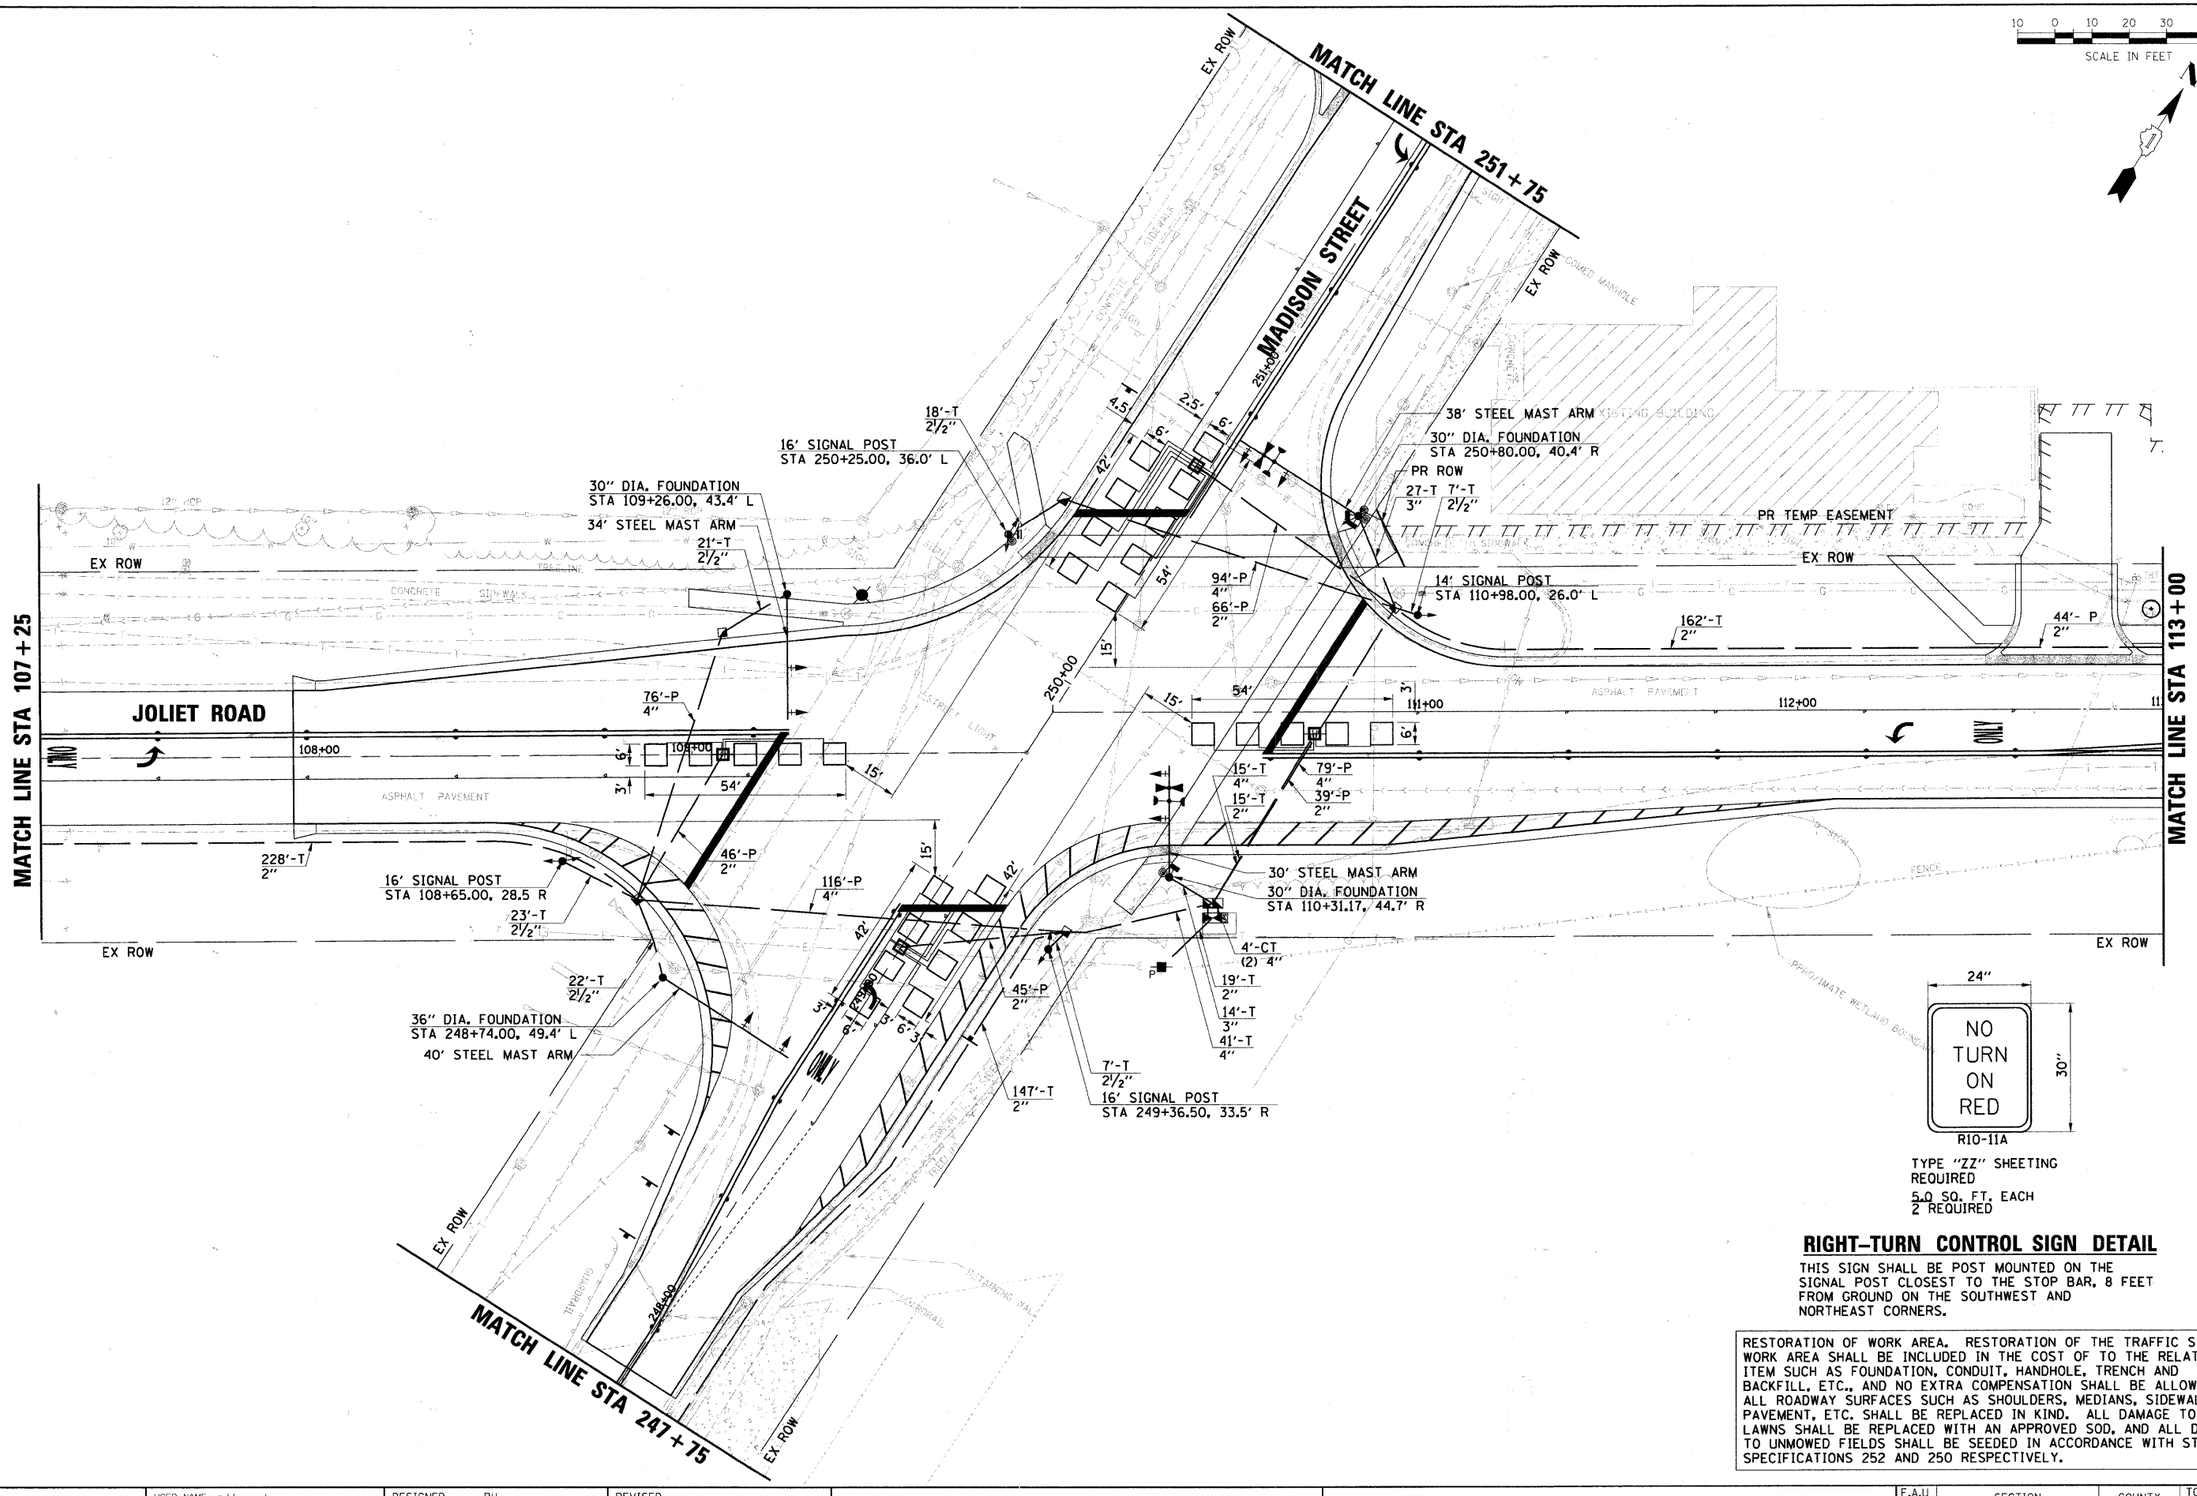

PLAN	BY	DATE
SURVEYED		
PLOTTED		
ALIGNMENT CHECKED		
RT. OF WAY CHECKED		
NOTE BOOK	CADD FILE NAME	
NO.		

PROFILE	BY	DATE
SURVEYED		
PLOTTED		
GRADES CHECKED		
BLM. NOTED		
NOTE BOOK	STRUCTURE NOTATIONS OPKD	
NO.		

24"

NO TURN ON RED

30"

R10-11A

TYPE "ZZ" SHEETING REQUIRED

5.0 SQ. FT. EACH
2 REQUIRED

RIGHT-TURN CONTROL SIGN DETAIL

THIS SIGN SHALL BE POST MOUNTED ON THE SIGNAL POST CLOSEST TO THE STOP BAR, 8 FEET FROM GROUND ON THE SOUTHWEST AND NORTHEAST CORNERS.

RESTORATION OF WORK AREA. RESTORATION OF THE TRAFFIC SIGNAL WORK AREA SHALL BE INCLUDED IN THE COST OF TO THE RELATED PAY ITEM SUCH AS FOUNDATION, CONDUIT, HANDHOLE, TRENCH AND BACKFILL, ETC., AND NO EXTRA COMPENSATION SHALL BE ALLOWED. ALL ROADWAY SURFACES SUCH AS SHOULDERS, MEDIANS, SIDEWALKS, PAVEMENT, ETC. SHALL BE REPLACED IN KIND. ALL DAMAGE TO MOWED LAWNS SHALL BE REPLACED WITH AN APPROVED SOD, AND ALL DAMAGE TO UNMOWED FIELDS SHALL BE SEEDED IN ACCORDANCE WITH STANDARD SPECIFICATIONS 252 AND 250 RESPECTIVELY.

FILE NAME = D1353887-SHT-TS01-PLAN.DGN	USER NAME = bhenrich	DESIGNED - BH	REVISED -
		DRAWN - BH	REVISED -
	PLOT SCALE = $SCALE$	CHECKED - NMR	REVISED -
	PLOT DATE = 6/22/2011	DATE - 03-28-2011	REVISED -

STATE OF ILLINOIS
DEPARTMENT OF TRANSPORTATION

VILLAGE OF BURR RIDGE JOLIET RD AT MADISON ST
TRAFFIC SIGNAL PLAN

SCALE: NTS | SHEET NO. 1 OF 4 SHEETS | STA. | TO STA.

F.A.U RTE.	SECTION	COUNTY	TOTAL SHEETS	SHEET NO.
2674	06-00034-00-PV	DUPAGE	69	38
		CONTRACT NO. 63581		

FED. ROAD DIST. NO. | ILLINOIS | FED. AID PROJECT