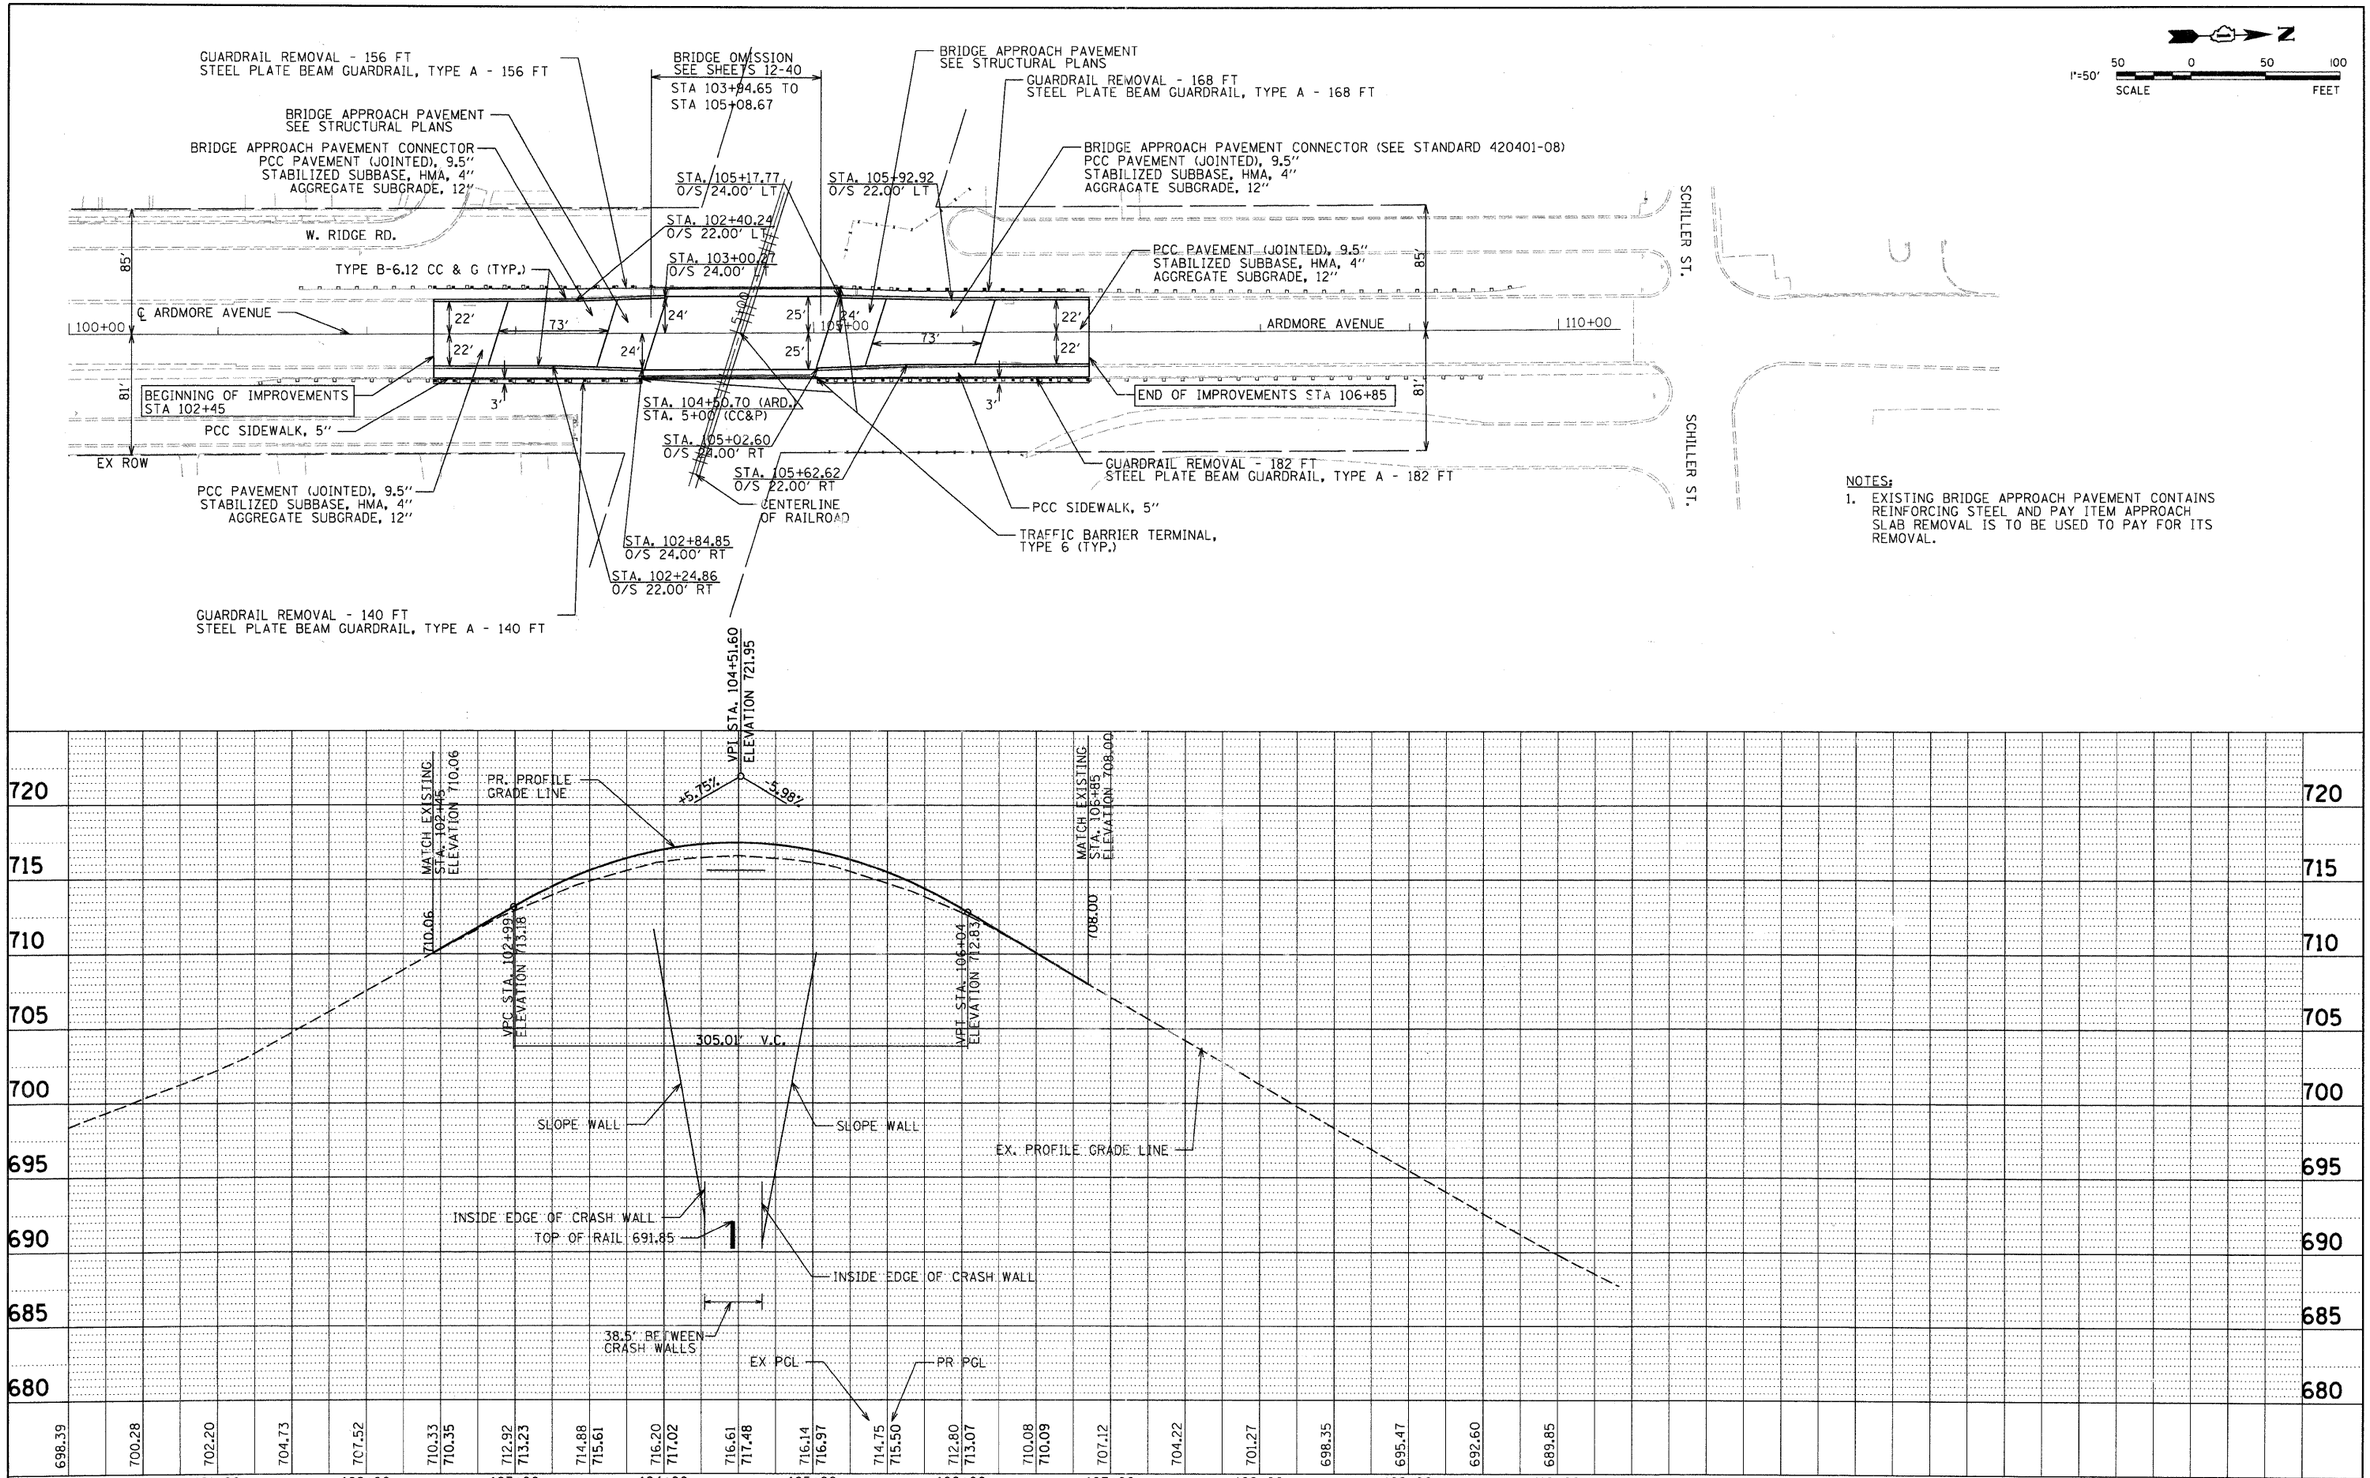

NOTES:

1. EXISTING BRIDGE APPROACH PAVEMENT CONTAINS REINFORCING STEEL AND PAY ITEM APPROACH SLAB REMOVAL IS TO BE USED TO PAY FOR ITS REMOVAL.

V3 Companies
7325 Janes Avenue
Woodridge, IL 60517
630.724.9200 phone
630.724.9202 fax
www.v3co.com

USER NAME = $USER$	DESIGNED - DSS	REVISED - 10/10/08	
	CHECKED - VJD	REVISED - 4/14/10	
PLOT SCALE = $SCALE$	DRAWN - DSS	REVISED -	
PLOT DATE = 6/13/2011	CHECKED - 01/03/08	REVISED -	

VILLAGE OF VILLA PARK

ARDMORE AVENUE OVER CC&P RAILROAD
ROADWAY PLAN AND PROFILE

SCALE: 1"=50' | SHEET NO. 1 OF 1 SHEETS | STA. 102+45 TO STA. 106+85

F.A.U. RTE.	SECTION	COUNTY	SHEETS NO.	TOTAL SHEETS
2651	07-00083-00-BR	DUPAGE	09	50
		CONTRACT NO. 63601		
FED. ROAD DIST. NO.	ILLINOIS	FED. AID PROJECT		