EXIST. CURVE ROS-EX-1
PI STA. = 108+55.79
Δ = 2° 06′ 39″ (RT)
D = 0° 12′ 00″
R = 28,646.99′
T = 527.75′
L = 1,055.39′
E = 4.86′
e = -----
T.R. = -----
S.E. RUN = -----
P.C. STA. = 103+28.04
P.T. STA. = 113+83.43

PROJECT BEGINS
STA. 105+83

RESUFACE EXISTING PAVEMENT
HMA SURFACE REMOVAL -3″
HMA SURF CSE, MIX D N70 -2″
P LB MM IL-4.75 N50 -1″

EXIST. CURVE WAL-1
PI STA. = 202+15.48
Δ = 4° 55′ 54″ (RT)
D = 7° 38′ 22″
R = 750.00′
T = 32.30′
L = 64.56′
E = 0.70′
e = -----
T.R. = -----
S.E. RUN = -----
P.C. STA. = 201+83.18
P.T. STA. = 202+47.74

PROJECT BEGINS
STA. 201+54.3




WIDENING PAVEMENT
HMA SURF CSE, MIX D N70 2″
POLYMERIZED LEVELING BINDER (MM), IL-4.75, N70 - 1″
PCC BASE COURSE 8″

HMA SURF REMOVAL = BUTT JOINT

PROFILE
SURVEYED
PLOTTED
DRAWN
CHECKED
NOTE BOOK
B.M. NOTED
STRUCTURE NOTATNS CHKD
NO. _____
PAGE _____
BY
DATE

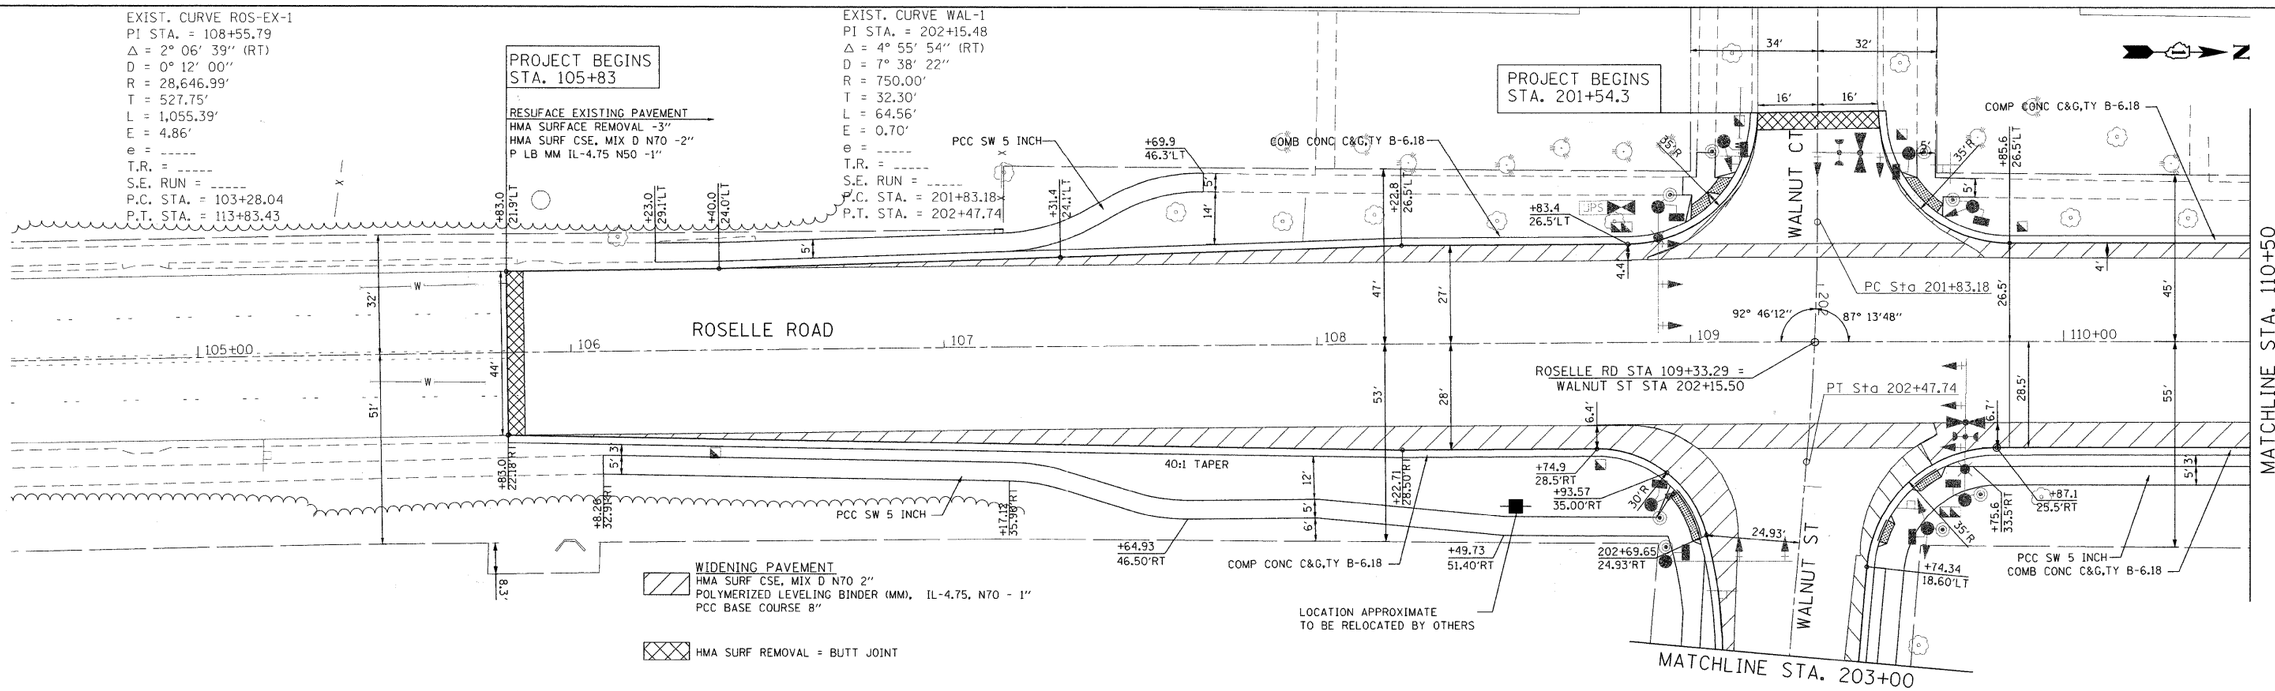



200 22ND Street, Suite 216, Lombard, IL 60148
630.705.0110 voice, 630.839.2566 fax
WWW.MPS-IL.COM
MILLENNIA PROFESSIONAL SERVICES


| | | | |
|---|---|---|---|
| DESIGNED | TVN | REVISED | - |
| DRAWN | TVN | REVISED | - |
| CHECKED | RPD | REVISED | - |
| DATE | 5/18/2011 | REVISED | - |

**DUPAGE COUNTY**
**DEPARTMENT OF TRANSPORTATION**

**ROSELLE RD. & WALNUT ST.**
**INTERSECTION IMPROVEMENTS**

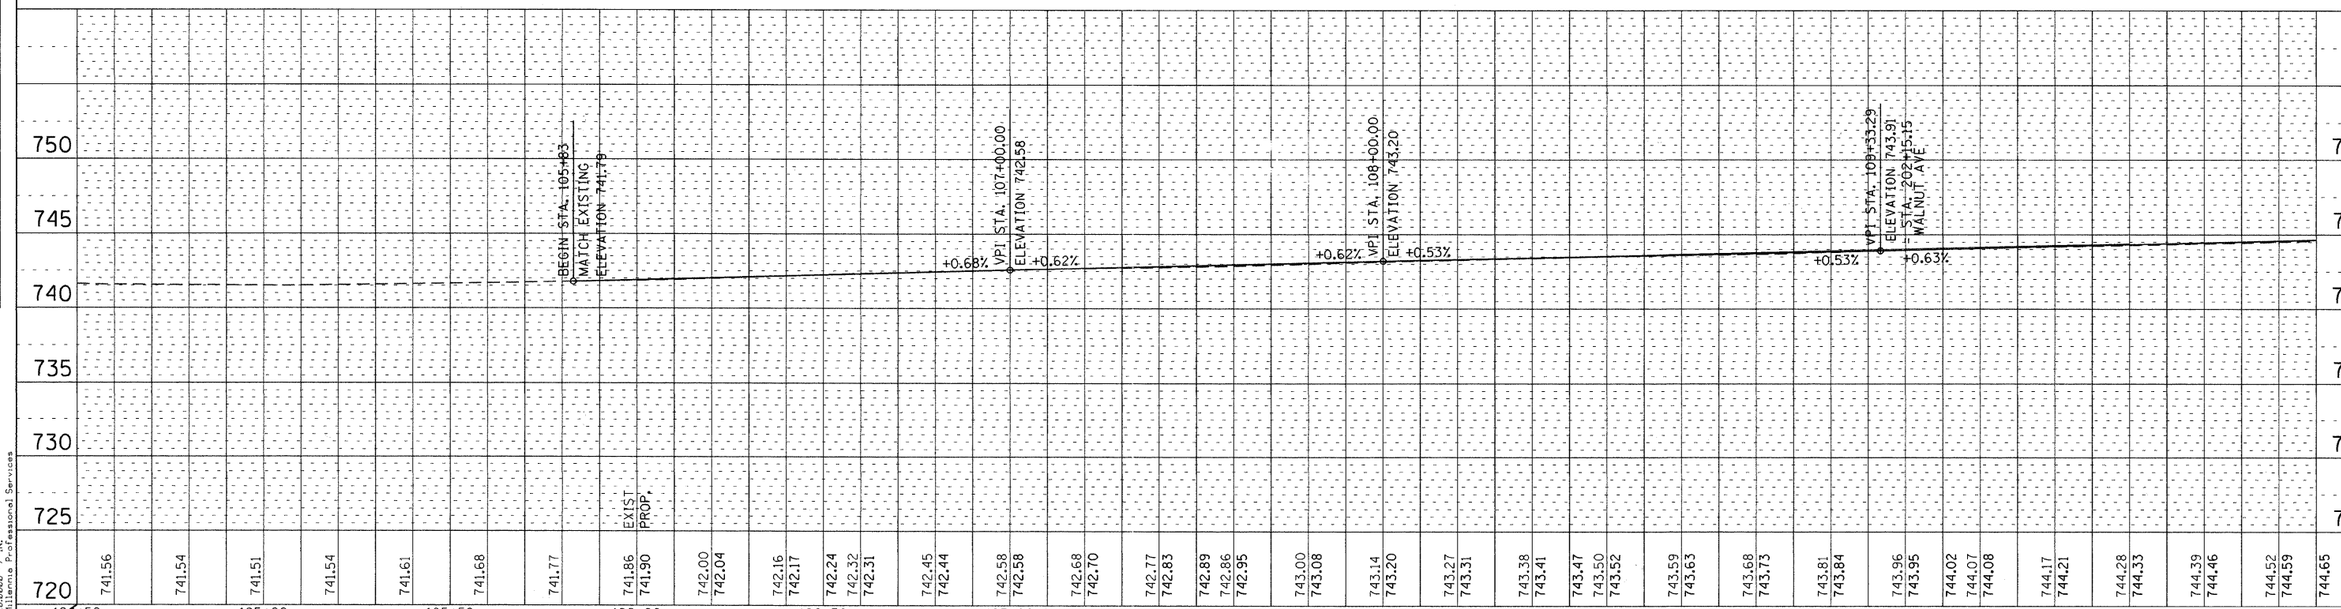**PROPOSED PLAN & PROFILE**

SCALE: 1″=20′ | SHEET NO. 1 OF 3 SHEETS | STA. 105+83 TO STA. 110+50

| F.A.P. RTE. | SECTION | COUNTY | TOTAL SHEETS | SHEET NO. |
|---|---|---|---|---|
| 364 | 07-00184-12-CH | DUPAGE | 49 | 11 |

CONTRACT NO. 63611

FED. ROAD DIST. NO. 1 | ILLINOIS | FED. AID PROJECT

FILE NAME = P:\2010\ME10015_Roselle_DPCDOT\CADD\Shts\Roselle-sht-PP01.dgn
PLOT SCALE = 20.0000 ' / in.
USER NAME = Millennia Professional Services

P:\2010\ME10015_Roselle_DPCDOT\CADD\Shts\Roselle-sht-PP01.dgn