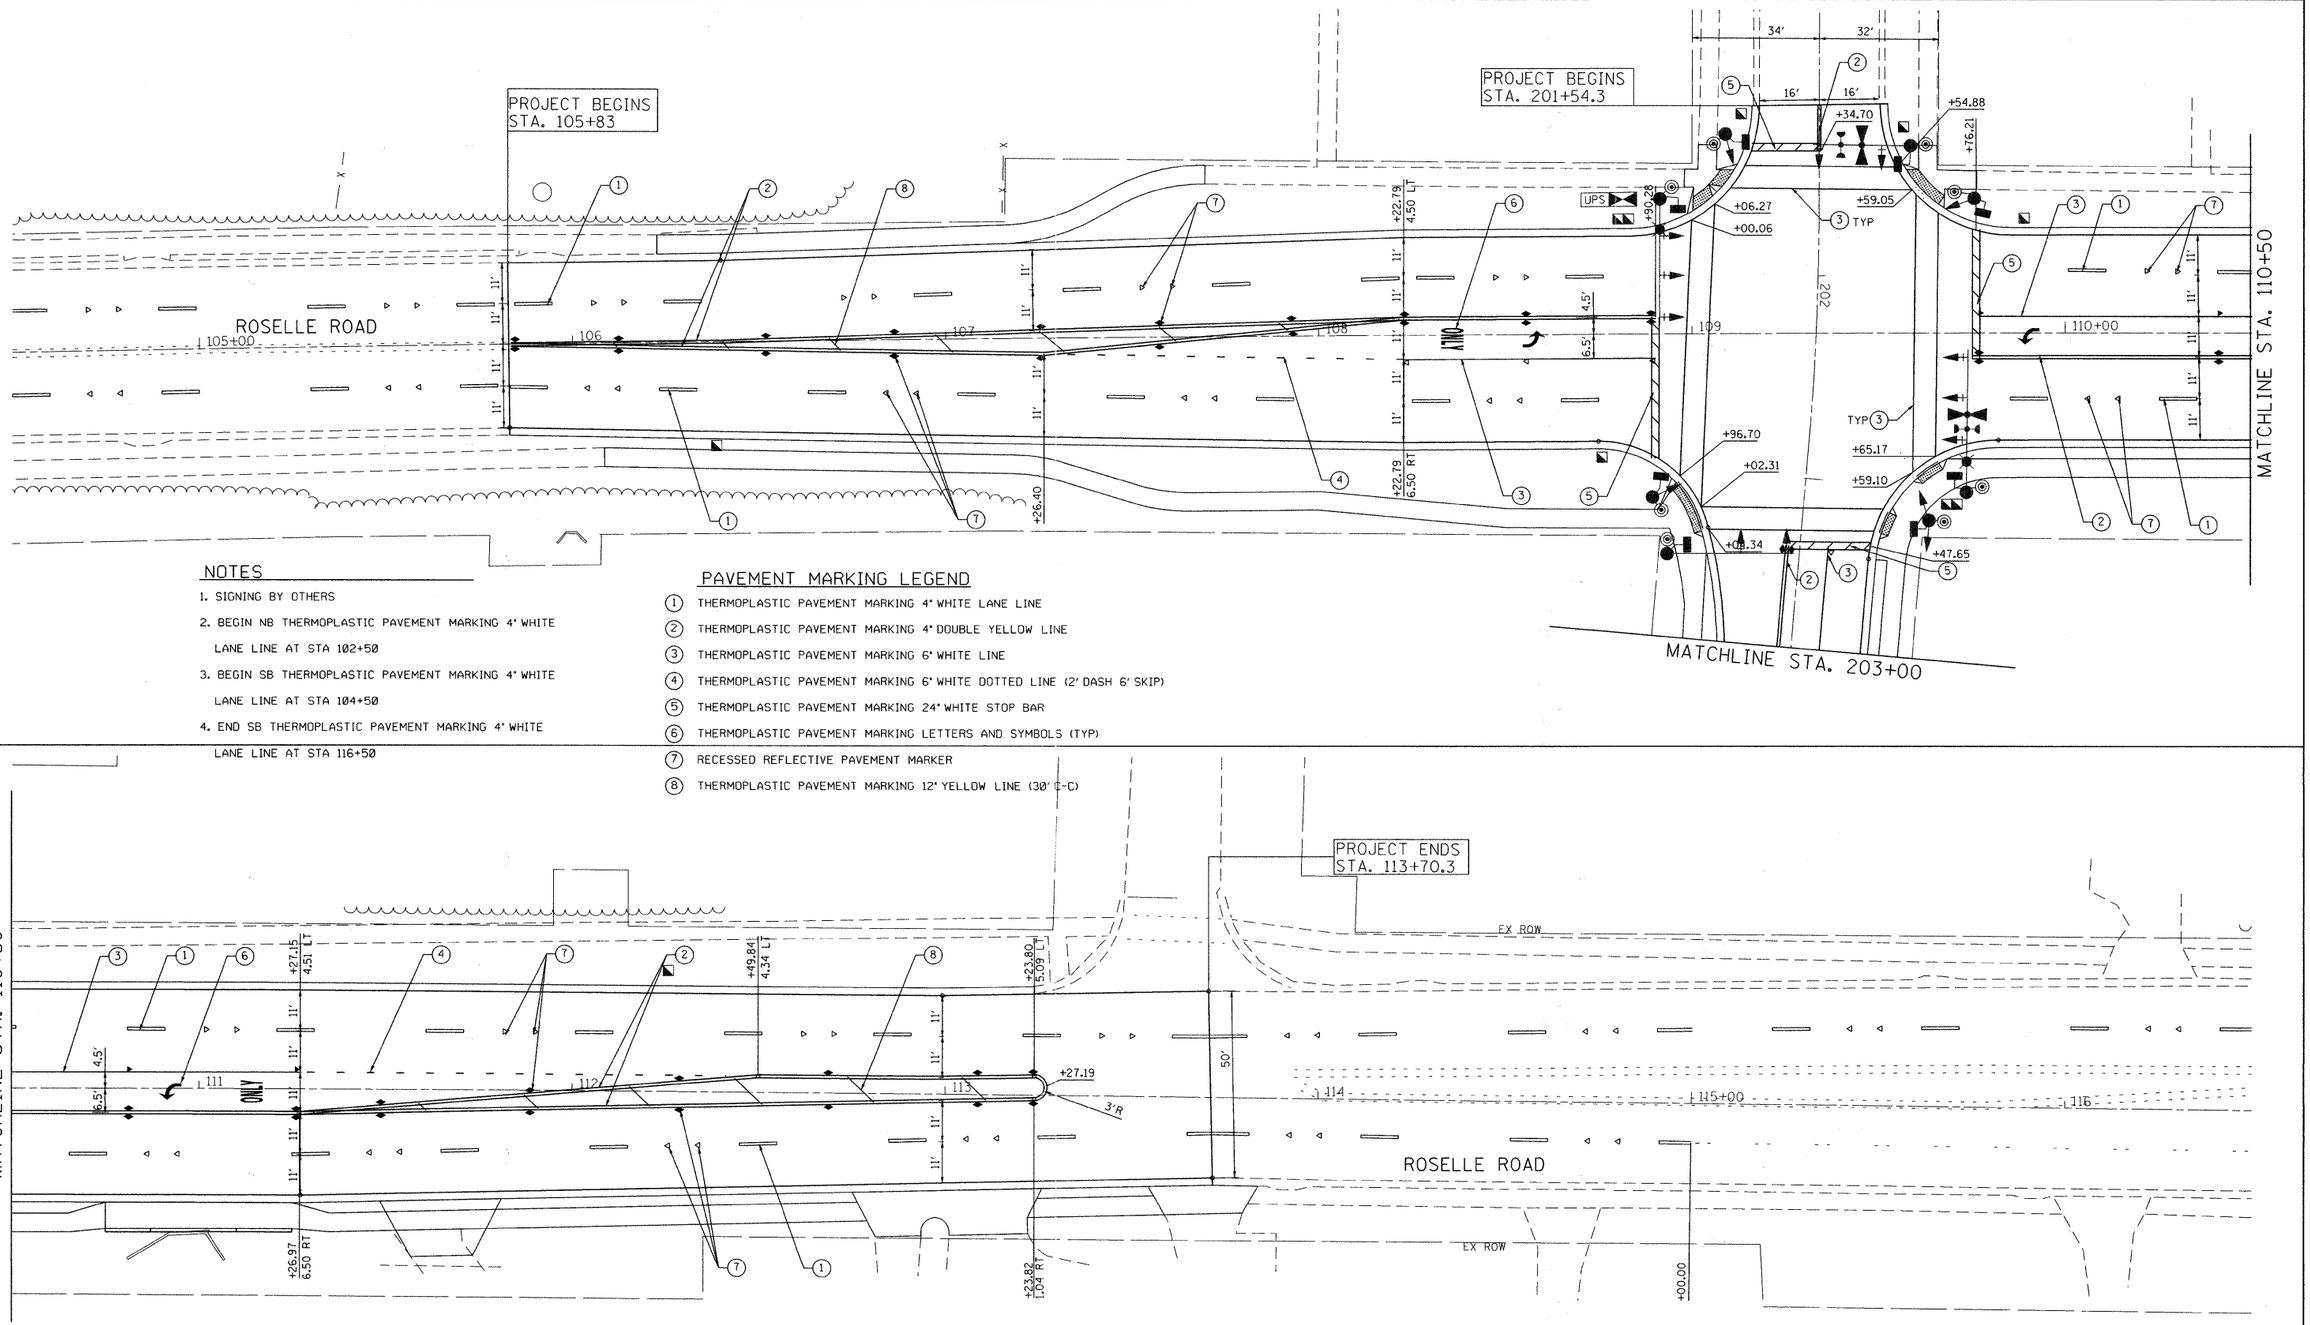


## NOTES

1. SIGNING BY OTHERS
2. BEGIN NB THERMOPLASTIC PAVEMENT MARKING 4" WHITE LANE LINE AT STA 102+50
3. BEGIN SB THERMOPLASTIC PAVEMENT MARKING 4" WHITE LANE LINE AT STA 104+50
4. END SB THERMOPLASTIC PAVEMENT MARKING 4" WHITE LANE LINE AT STA 116+50

## PAVEMENT MARKING LEGEND

1. THERMOPLASTIC PAVEMENT MARKING 4" WHITE LANE LINE
2. THERMOPLASTIC PAVEMENT MARKING 4" DOUBLE YELLOW LINE
3. THERMOPLASTIC PAVEMENT MARKING 6" WHITE LINE
4. THERMOPLASTIC PAVEMENT MARKING 6" WHITE DOTTED LINE (2' DASH 6' SKIP)
5. THERMOPLASTIC PAVEMENT MARKING 24" WHITE STOP BAR
6. THERMOPLASTIC PAVEMENT MARKING LETTERS AND SYMBOLS (TYP)
7. RECESSED REFLECTIVE PAVEMENT MARKER
8. THERMOPLASTIC PAVEMENT MARKING 12" YELLOW LINE (30' C-C)


200 22ND Street, Suite 216, Lombard, IL 60148
630.705.0110 voice, 630.839.2566 fax
www.mps-il.com
MILLENNIA PROFESSIONAL SERVICES


| | | | |
|---|---|---|---|
| DESIGNED | JEB | REVISED | - |
| DRAWN | JEB | REVISED | - |
| CHECKED | TVN | REVISED | - |
| DATE | 5/18/2011 | REVISED | - |

**DUPAGE COUNTY DEPARTMENT OF TRANSPORTATION**

**ROSELLE RD. & WALNUT ST.**
**INTERSECTION IMPROVEMENTS**

**PAVEMENT MARKING PLANS**

SCALE: 1"=20' | SHEET NO. 1 OF 2 SHEETS | STA. 105+83 TO STA. 113+70.3

| F.A.P. RTE. | SECTION | COUNTY | TOTAL SHEETS | SHEET NO. |
|---|---|---|---|---|
| 364 | 07-00184-12-CH | DUPAGE | 49 | 24 |

CONTRACT NO. 63611

FED. ROAD DIST. NO. 1 | ILLINOIS | FED. AID PROJECT

P:\2010\ME10015_Roselle_DPCDOT\CADD\Shts\Roselle-sht-PMK01.dgn

FILE NAME = P:\2010\ME10015_Roselle_DPCDOT\CADD\Shts\Roselle-sht-PMK01.dgn
PLOT SCALE = 20.0000 ' / in.
USER NAME = Millennia Professional Services