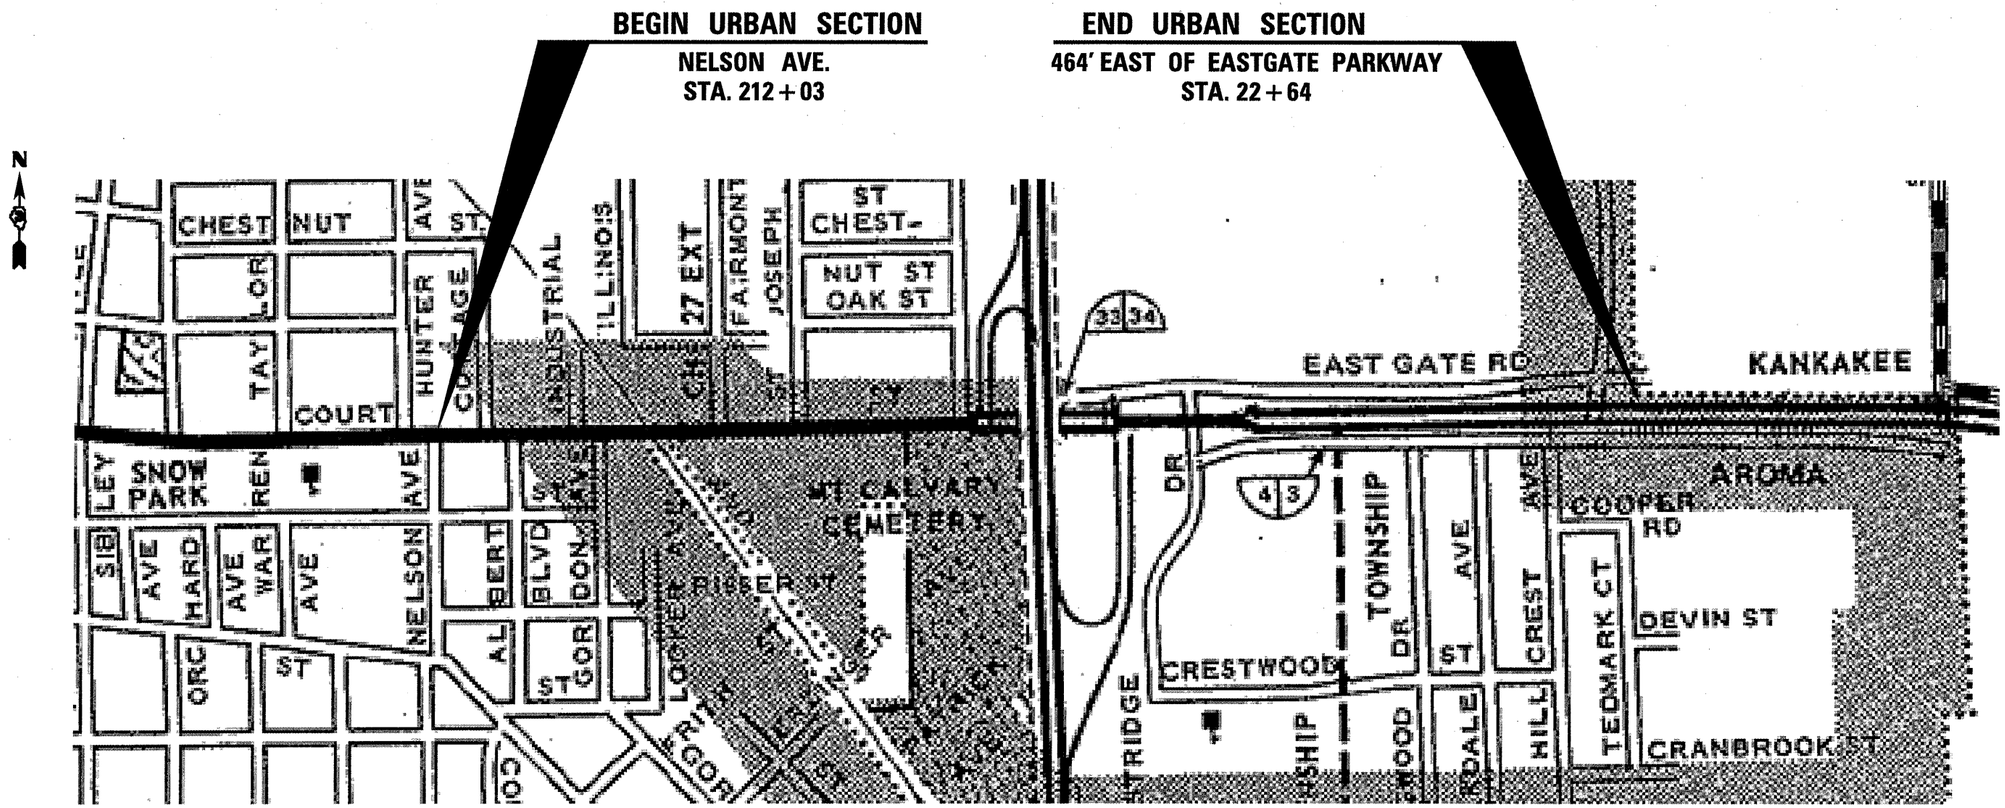

FILE NAME = $FILE$	USER NAME = $USER$	DESIGNED - RON WOODSHANK	REVISED -	STATE OF ILLINOIS DEPARTMENT OF TRANSPORTATION	LOCATION MAP – URBAN	F.A.P. RTE.	SECTION	COUNTY	TOTAL SHEETS	SHEET NO.
		DRAWN - RON WOODSHANK	REVISED -			40 & 330	D3 INTERMITTENT RS 2012-2	KANKAKEE	22	10
	PLOT SCALE = $SCALE$	CHECKED - ___	REVISED -					CONTRACT NO. 66B46		
	PLOT DATE = $DATE$	DATE - _____	REVISED -		SCALE: _____ SHEET NO. 2 OF 2 SHEETS STA. 212+03 TO STA. 22+64		ILLINOIS FED. AID PROJECT			