STATE OF ILLINOIS
DEPARTMENT OF PUBLIC WORKS & BUILDINGS
DIVISION OF HIGHWAYS

SHEET NO. 4

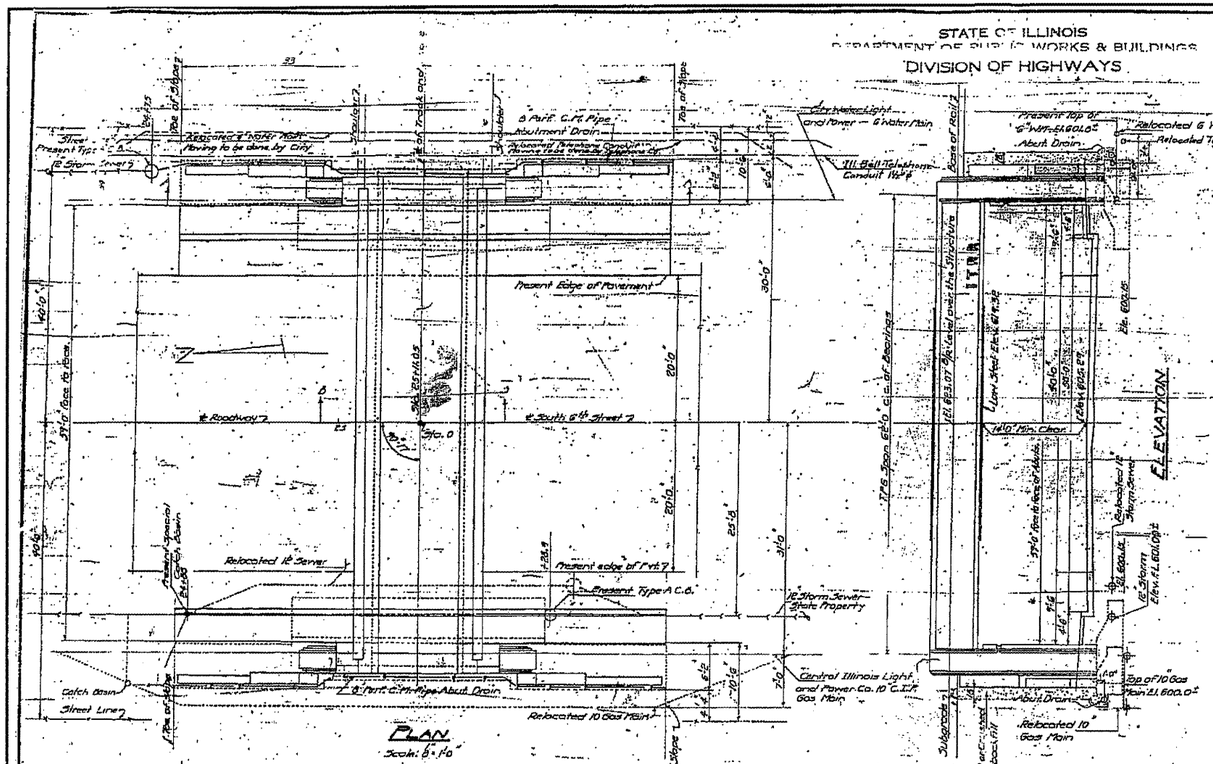

PLAN
Scale: 1" = 10'

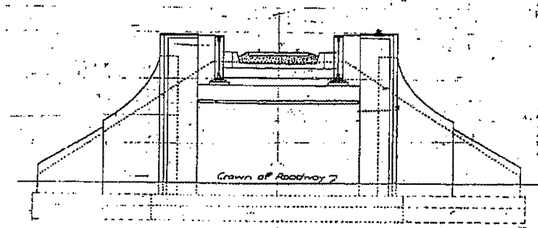

SECTION A-A

ELEVATION

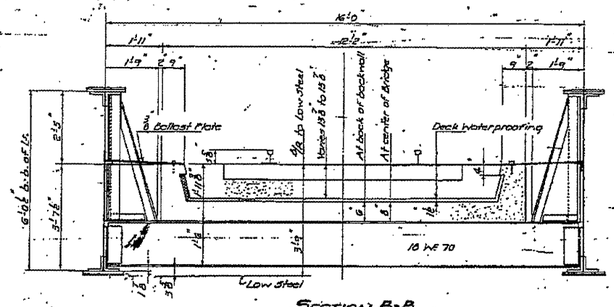

SECTION B-B
Scale: 1/2" = 1'-0"

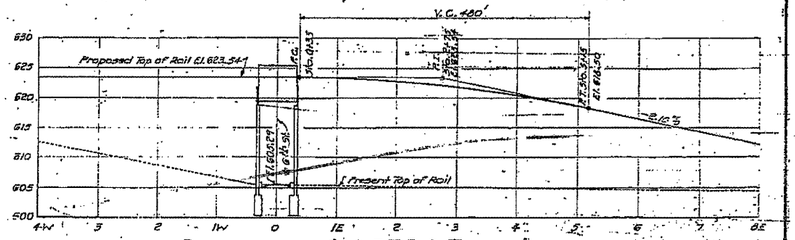

PROFILE ALONG ℄ OF I.T.R.R. TRACK

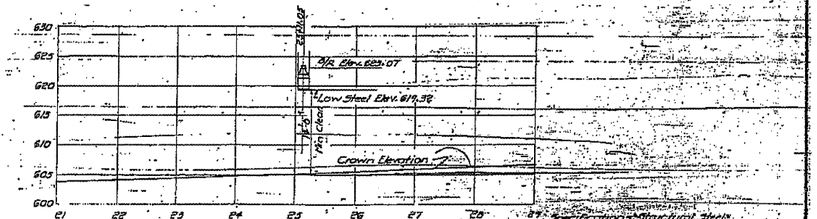

PROFILE ALONG ℄ OF SIXTH STREET

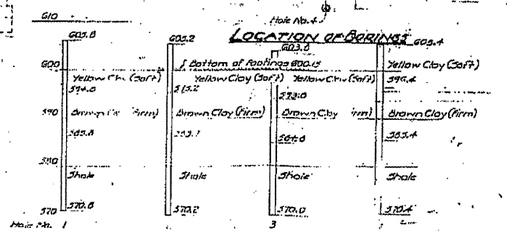

LOCATION OF BORINGS

LOG OF BORINGS

EXAMINED: August 22, 1947
William J. Mackey
DATE:
APPR:

Specifications: Structural Steel Design, Materials and Workmanship A.R.E.A. (1941) Volume II Revised Live Loads Cooper's E50 plus A.R.E.A. Impact for Electric Locomotive. Inspection by Illinois Division of Highways. All other roadway Design, material and workmanship Standard Specifications for Road and Bridge Construction Inspection by Illinois Division of Highways.

PLAN OF SUBWAY GRADE SEPARATION
ILLINOIS TERMINAL RAILROAD
SOUTH 6TH STREET (U.S. 66)
SPRINGFIELD ILLINOIS
PROJ. F.A.P. 166 (15)
F.A. ROUTE 5 — SEC. 11D-SEL
SANGAMON COUNTY

REVISED 6-1948

FILE NAME = #FILE#	USER NAME = #USER#	DESIGNED - ---	REVISED - ---
		DRAWN - ---	REVISED - ---
	PLOT SCALE = #SCALE#	CHECKED - ---	REVISED - ---
	PLOT DATE = #DATE#	DATE - ---------	REVISED - ---

STATE OF ILLINOIS
DEPARTMENT OF TRANSPORTATION

084-9900 (FOR INFORMATION ONLY)

SCALE: _____ | SHEET NO. __ OF ___ SHEETS | STA. _____ TO STA. _____

F.A.P. RTE.	SECTION	COUNTY	TOTAL SHEETS	SHEET NO.
666	D-6 PAINTING ~~2098~~ 2012	SANGAMON	13	4
		CONTRACT NO. 72C48		
FED. ROAD DIST. NO. 6	ILLINOIS	FED. AID PROJECT		