150 140 130 120 110 100 90 80 70 60 50 40 30 20 10 0 10 20 30 40 50 60 70 80 90 100 110 120 130 140 150

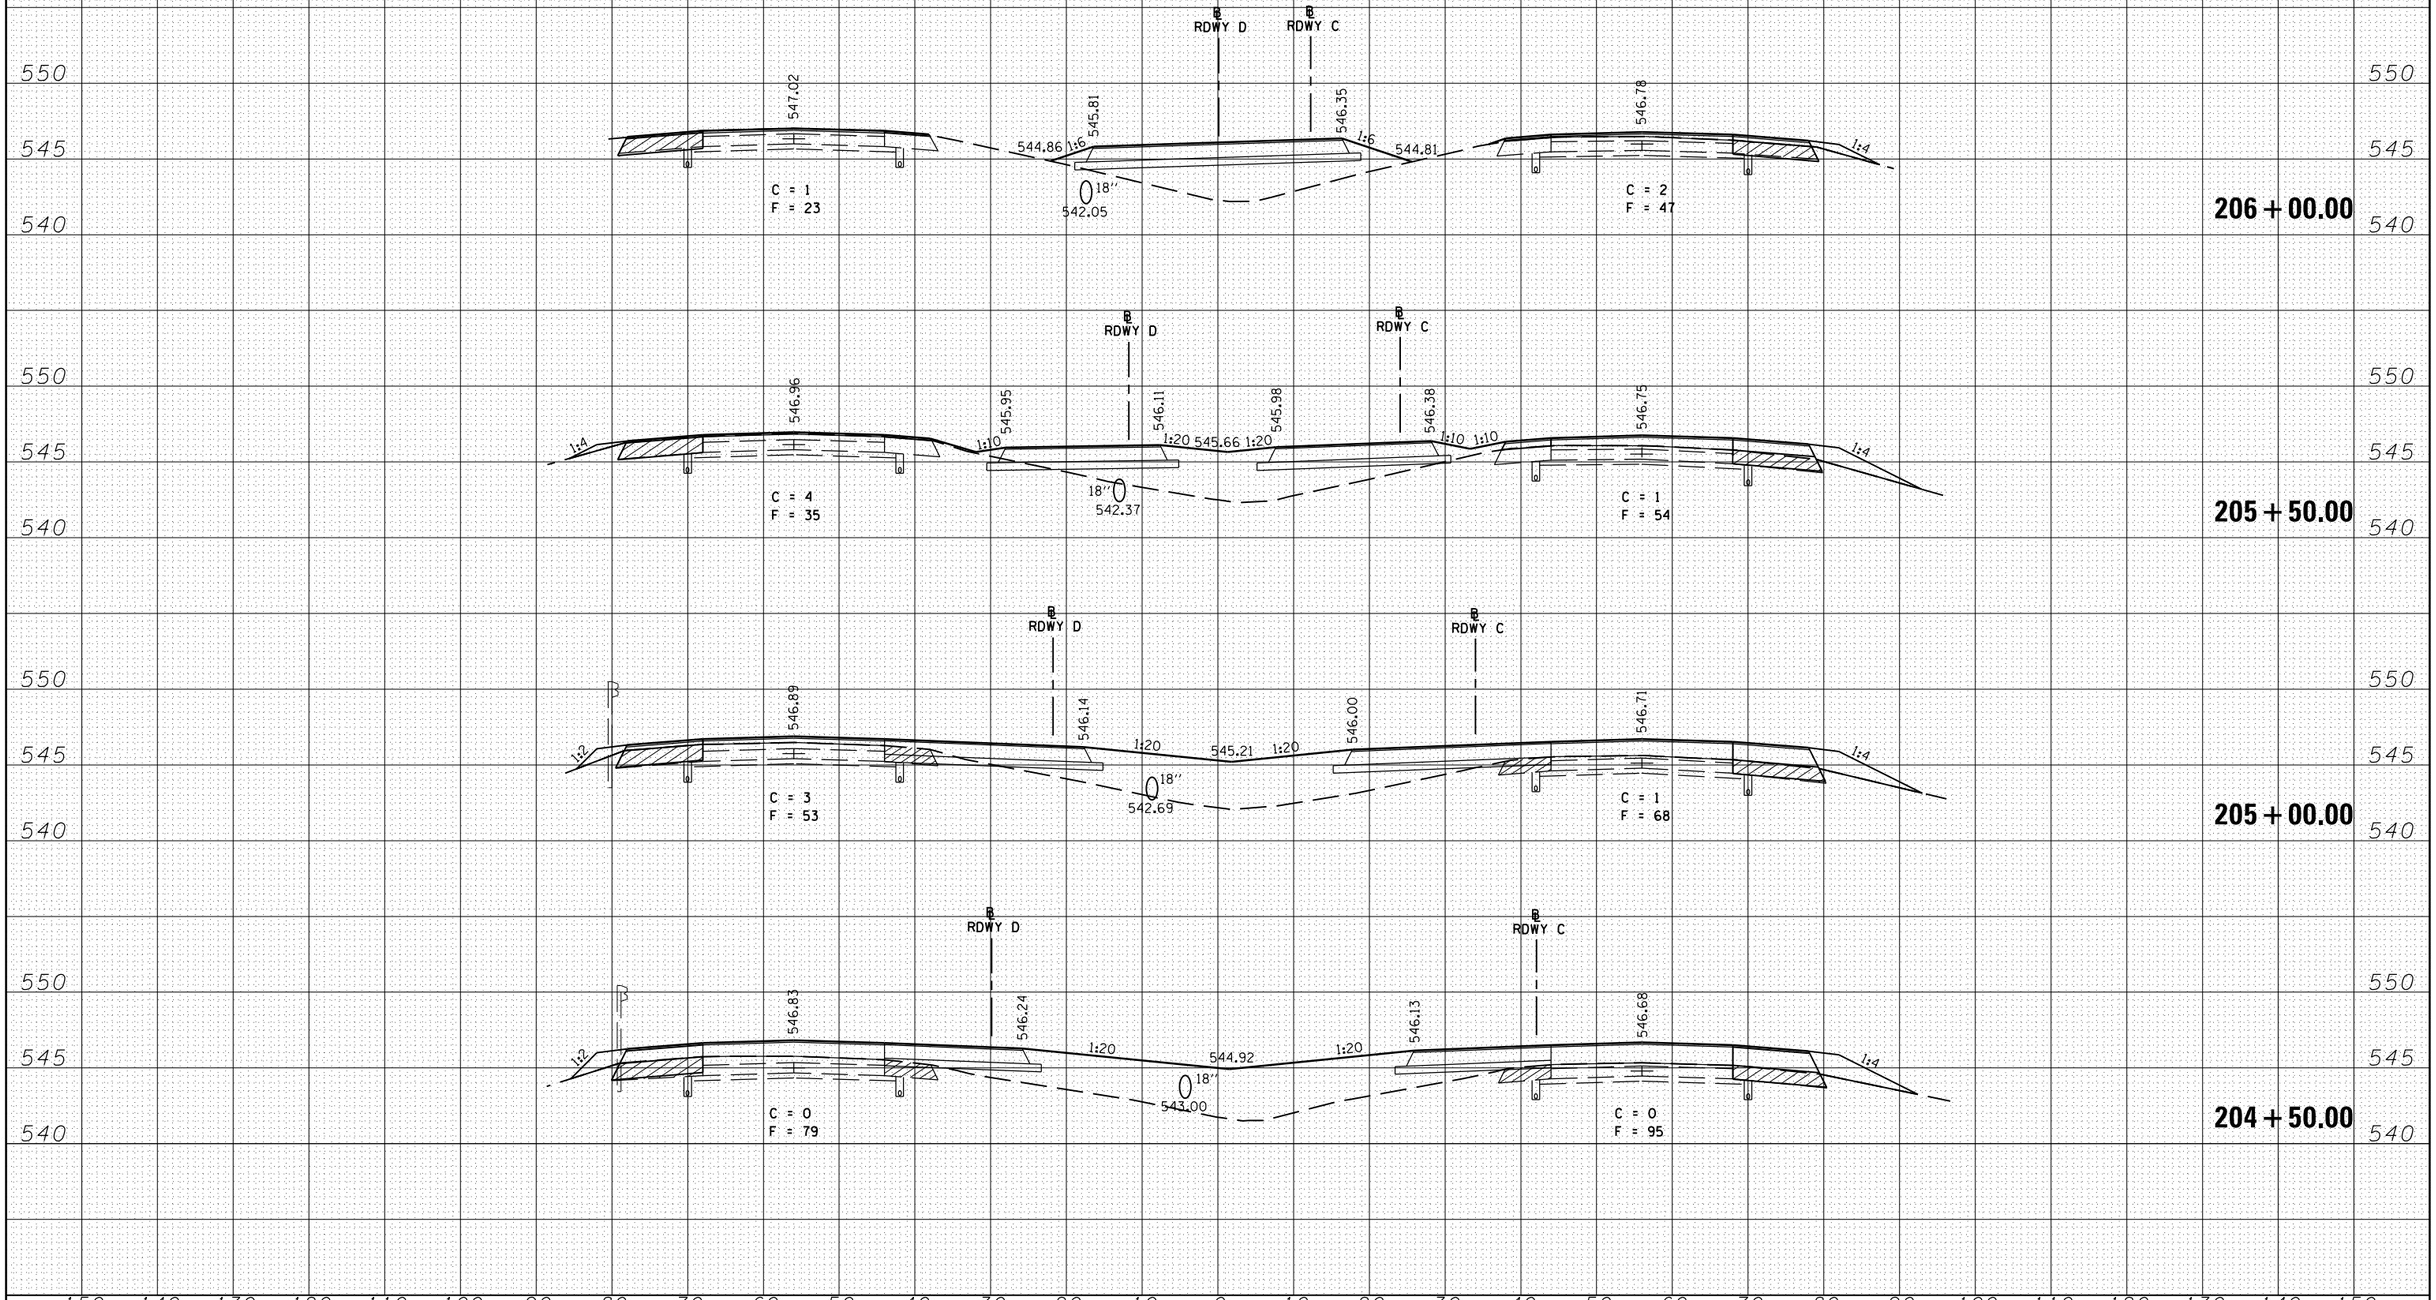

FINAL SURVEY	BY	DATE
SURVEYED		
PLOTTED		
TEMPLATE		
NOTE BOOK		
AREAS		
NO.	AREAS CHECKED	

ORIGINAL SURVEY	BY	DATE
SURVEYED		
PLOTTED		
TEMPLATE		
NOTE BOOK		
AREAS		
NO.	AREAS CHECKED	

FILE NAME = c:\pw_work\pwidot\sparksgw\d0271413\D672E51_xs-SHEET.dgn	USER NAME = sparksgw	DESIGNED -
	PLOT SCALE = 100.0000 ' / in.	DRAWN -
	PLOT DATE = Jun-08-2011 09:44:56AM	CHECKED -
		DATE -

REVISED	-
REVISED	-
REVISED	-
REVISED	-

STATE OF ILLINOIS
DEPARTMENT OF TRANSPORTATION

CROSS SECTIONS

SCALE: | SHEET NO. OF SHEETS | STA. | TO STA.

F.A.I. RTE.	SECTION	COUNTY	TOTAL SHEETS	SHEET NO.
1-72	(84-10-1)I-7	SANGAMON	41	38
		CONTRACT NO. 72E51		
	ILLINOIS FED. AID PROJECT			