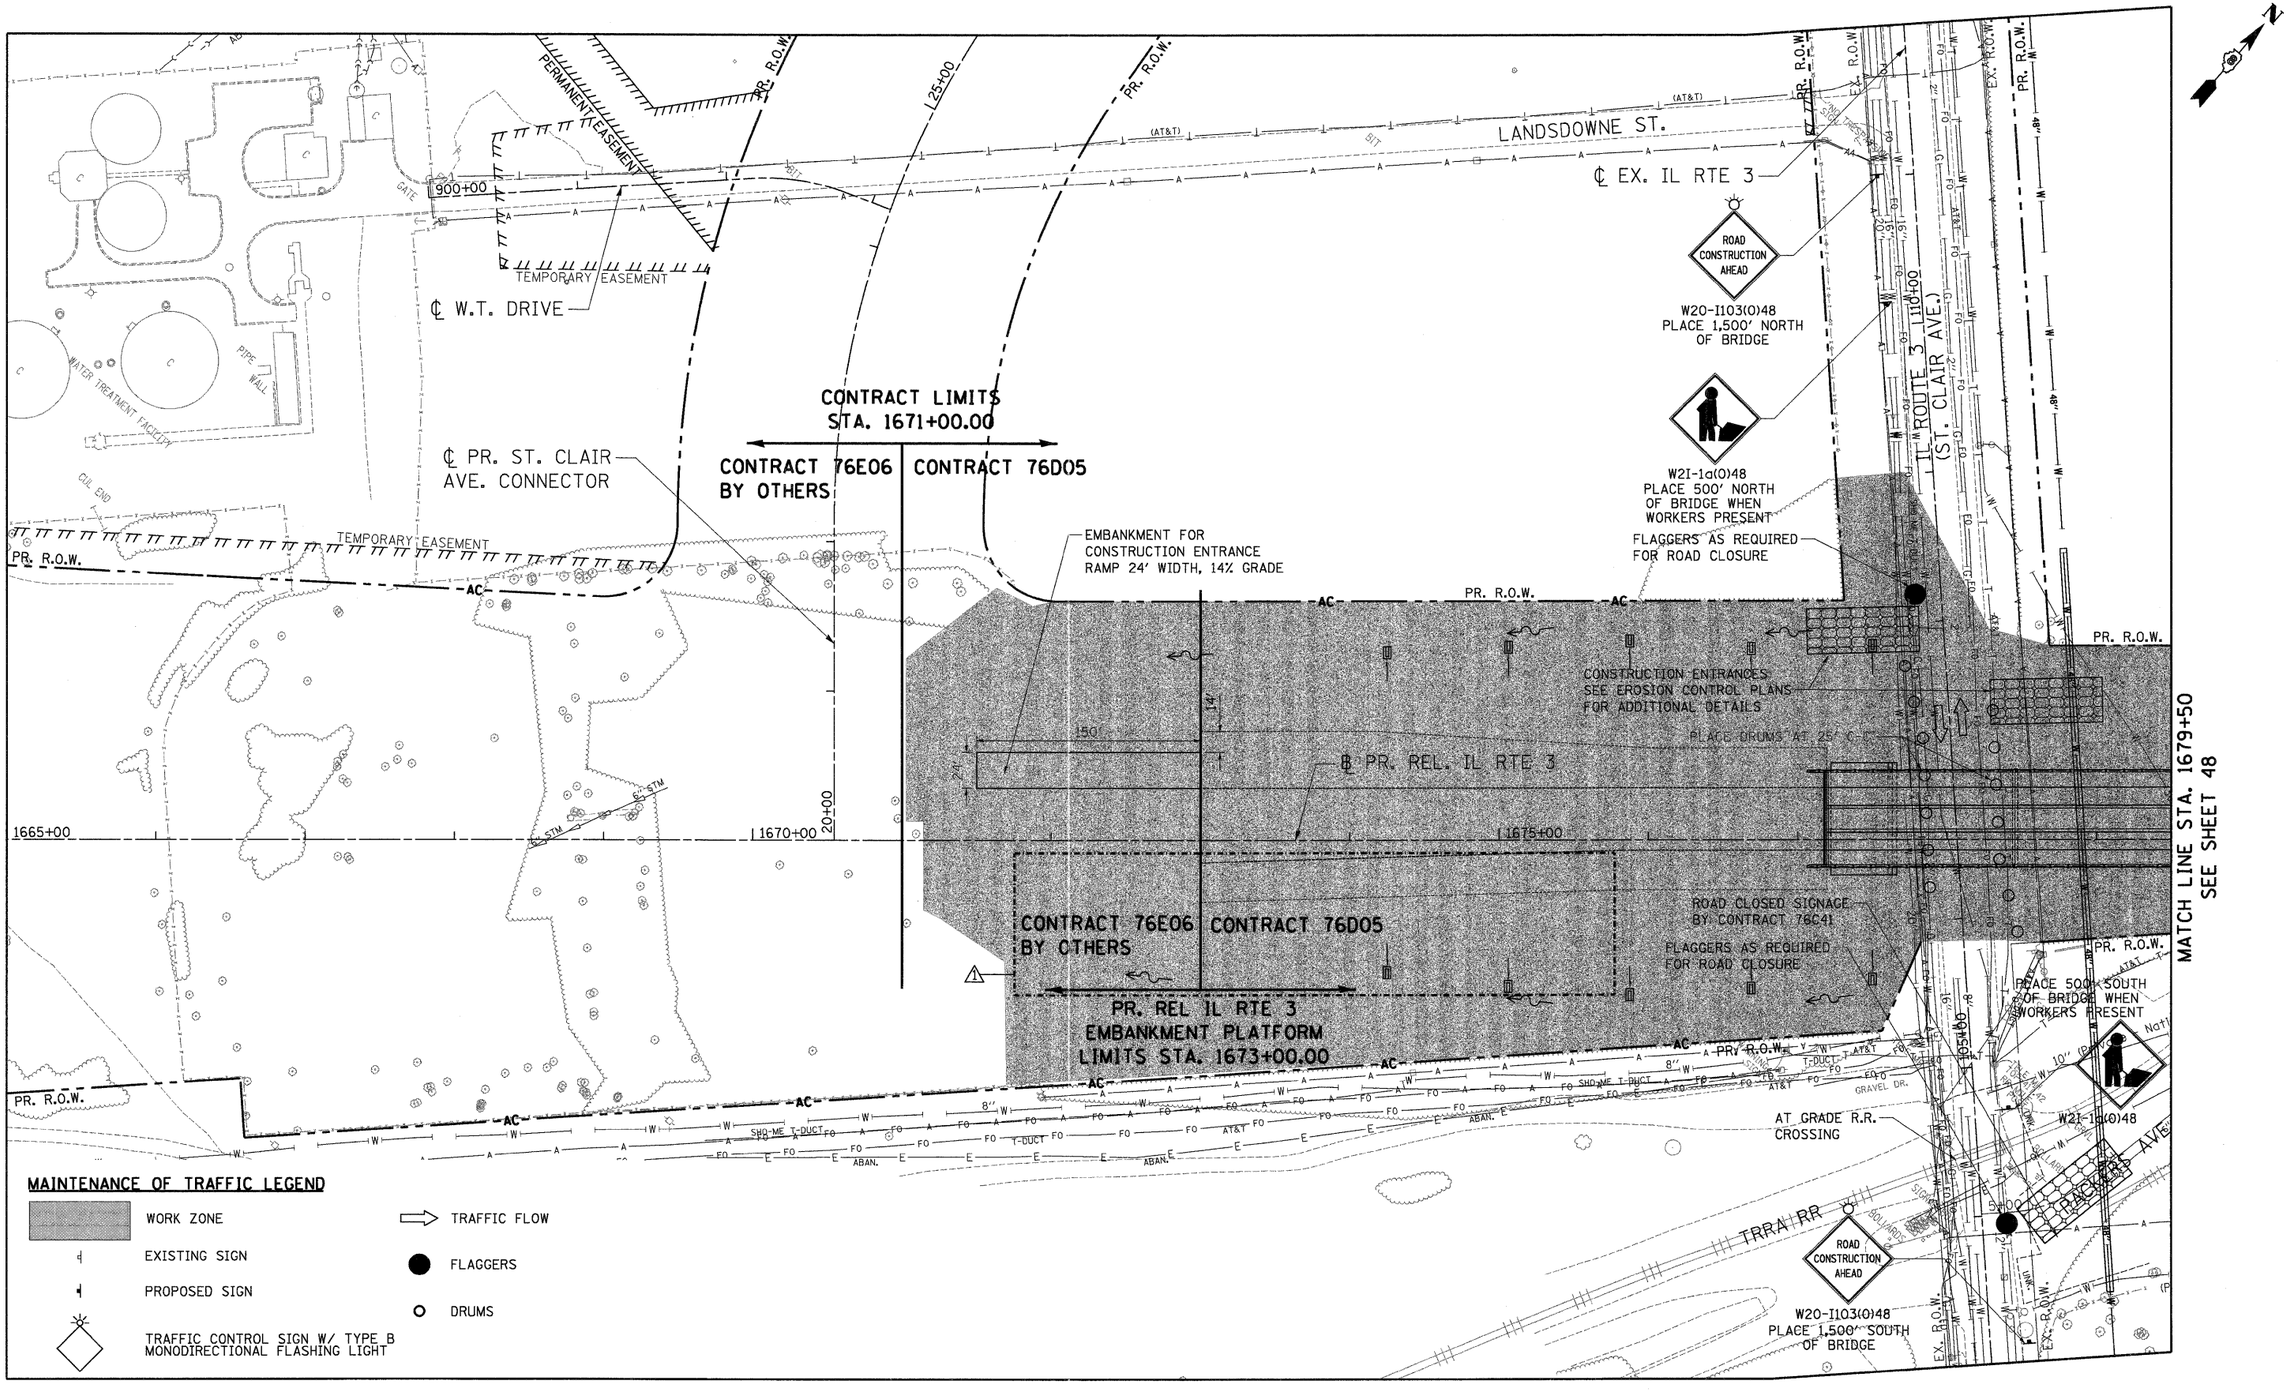

FILE NAME = $FILEL$	USER NAME = $USER$	DESIGNED - JB	REVISED 1 07/22/11 JB	STATE OF ILLINOIS DEPARTMENT OF TRANSPORTATION RELOCATED ILLINOIS ROUTE 3	PROPOSED RELOCATED ILLINOIS ROUTE 3 SUGGESTED STAGING, MAINTENANCE OF TRAFFIC STA. 1665+00 TO STA. 1679+50	F.A.P. RTE.	SECTION	COUNTY	TOTAL SHEETS	SHEET NO.
		DRAWN - JFS	REVISED -			998	82-2-1HVB-1	ST. CLAIR	345	47
TENG & ASSOCIATES, INC. ENGINEERS/ARCHITECTS/PLANNERS CHICAGO, ILLINOIS	PLOT SCALE = $SCALE$	CHECKED - ACL	REVISED -					CONTRACT NO. 76D05		
	PLOT DATE = $DATE$	DATE - 05/13/11	REVISED -		SCALE: 1"=50' / SHEET NO. 2 OF 5 SHEETS / STA. / TO STA.	FED. ROAD DIST. NO.	ILLINOIS	FED. AID PROJECT		

$DGN=05-MOTIF.DGN,..\DBCONN-06-MOTIF.DGN,..\DBCONN-08-MOTIF.DGN,..\DBCONN-10-MOTIF.DGN,..\DBCONN-10-SHT-EROS1-166500.DGN
$DGN=09-MOTIF.DGN,..\DBCONN-10-BORDER.DGN,..\DBCONN-11-MOTIF.DGN,..\DBCONN-10-LEGEND.DGN,..\DBCONN-10-LAYOUT.DGN,..\DBCONN-10-SHT-STAGE1-166500.DGN
7-22-2011, 15:48:09 BONDHALD \\FS-2014\ANYVHAL,10-TRANS.07\2202\28868-001\CIVIL\CAD\99 ALL CONTRACTS\CONN\SHEETS CONTRACT 10\DBCONN