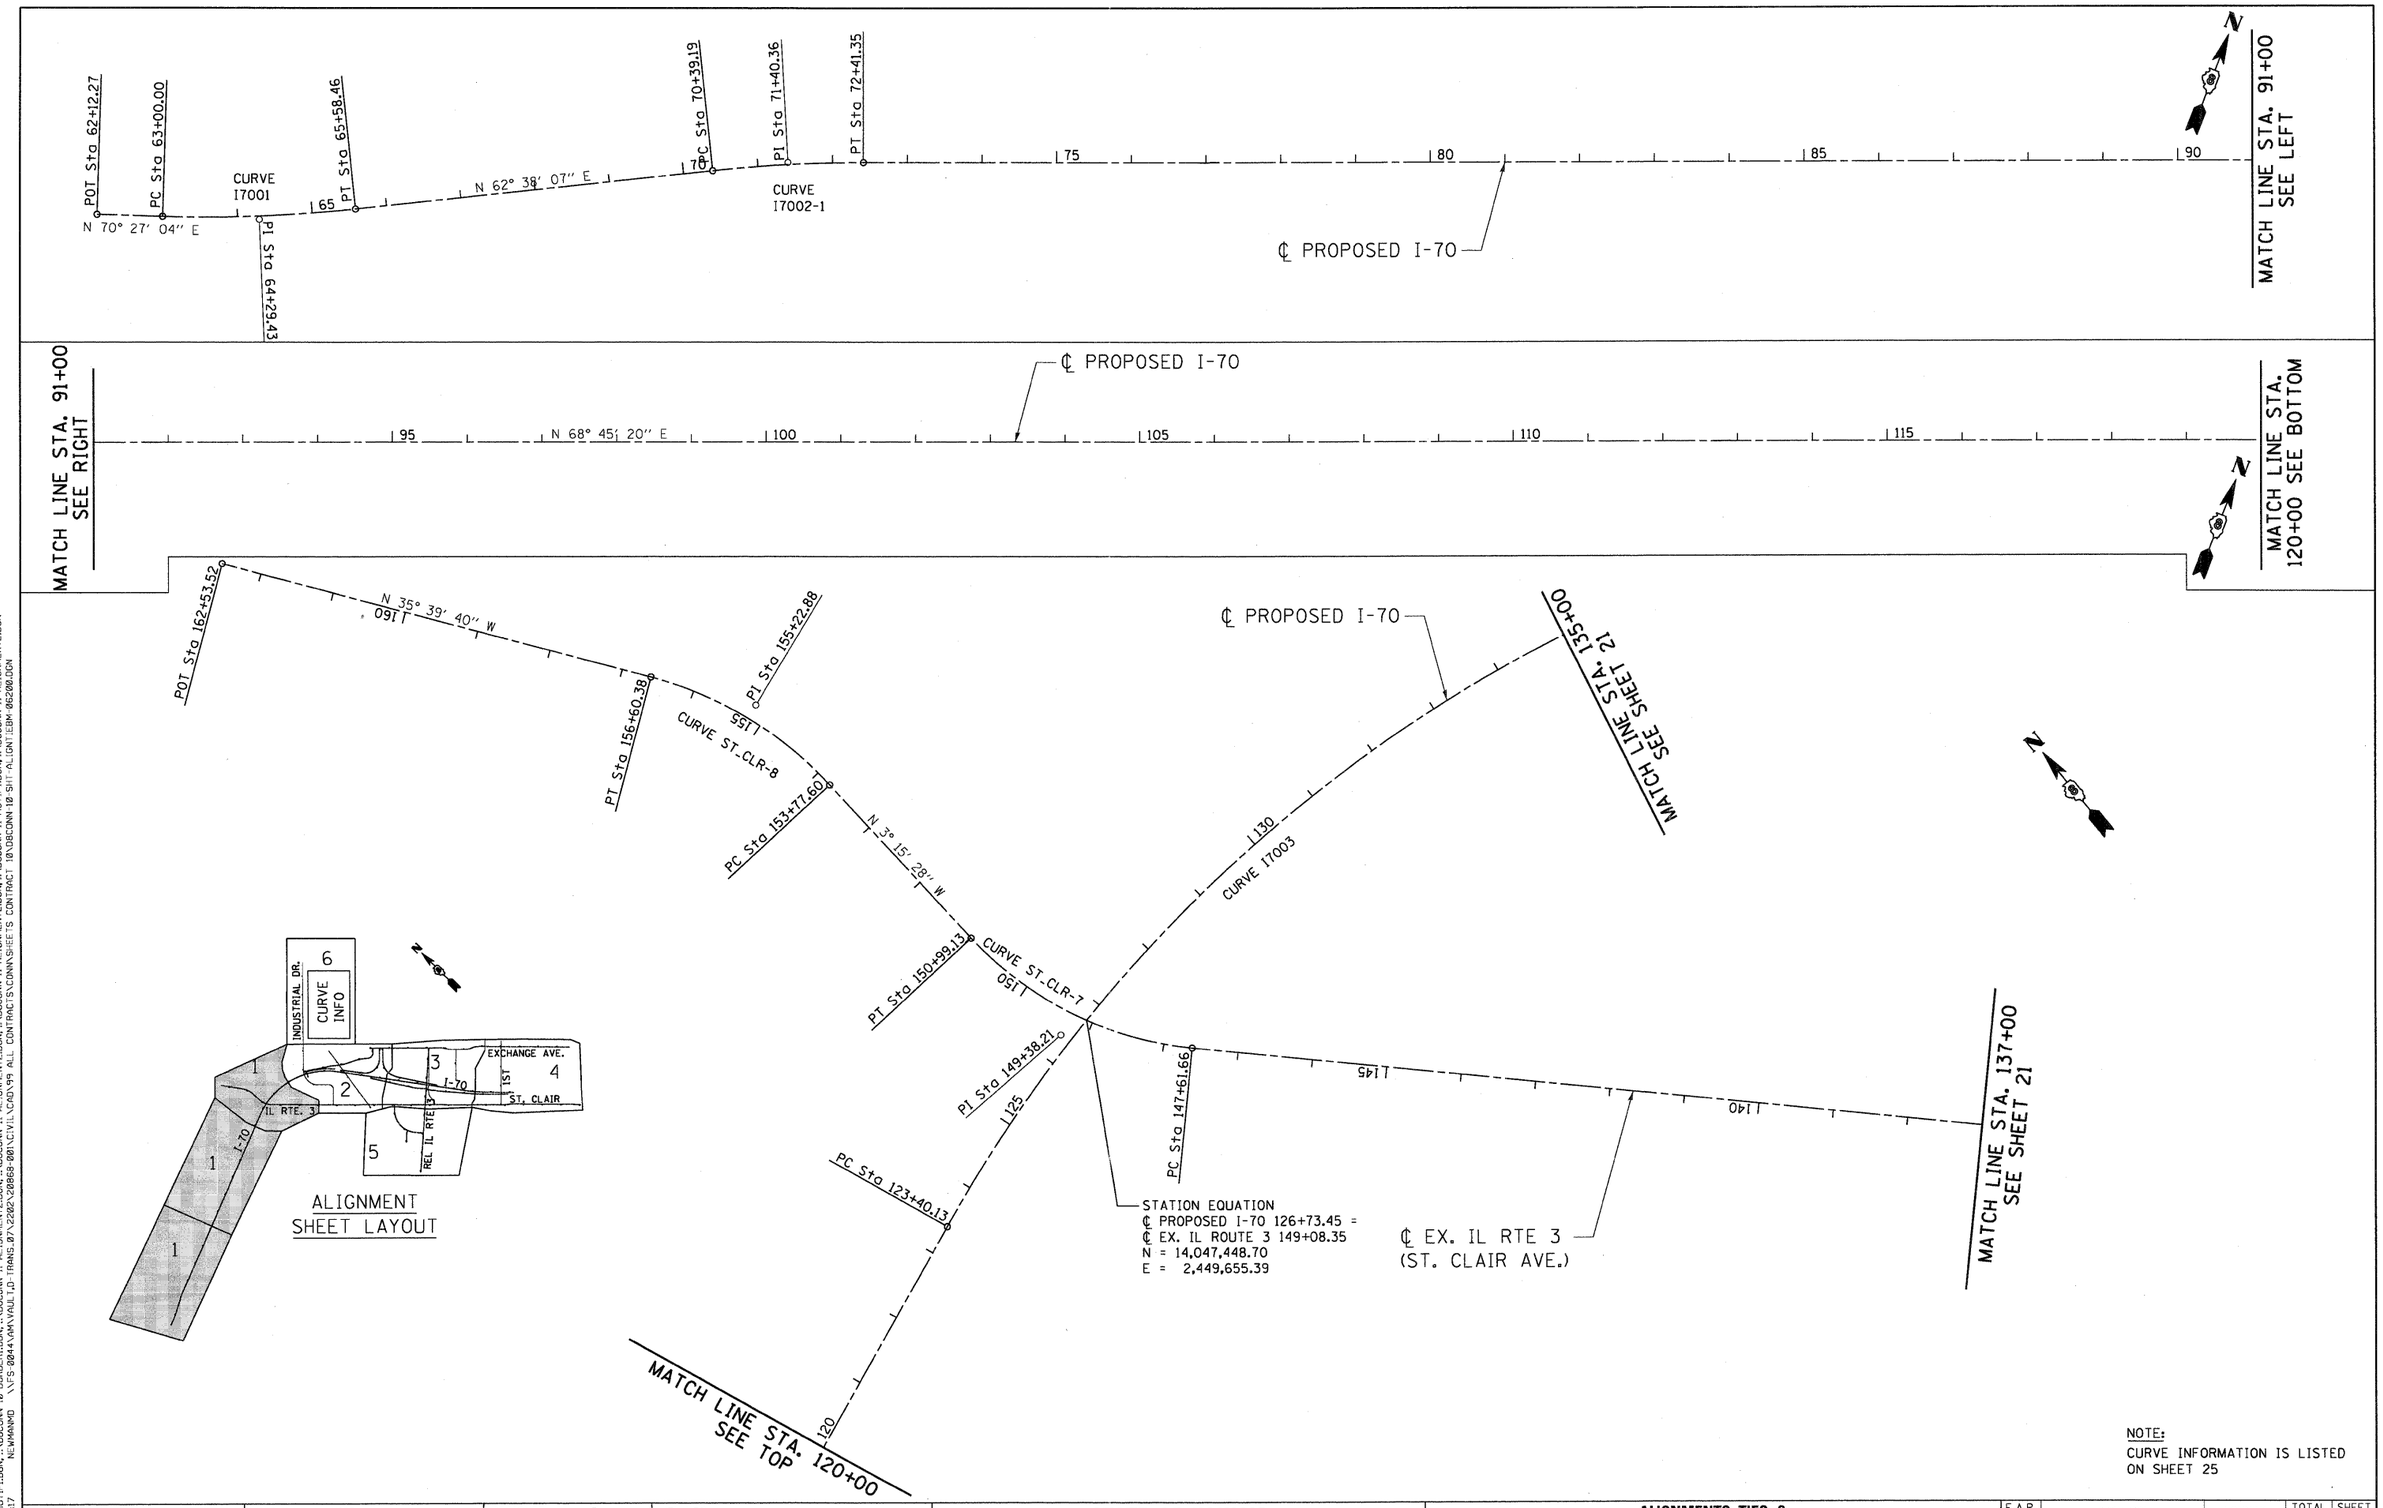

NOTE:
CURVE INFORMATION IS LISTED ON SHEET 25

\\DBCONN-99-MOTIF\LOGN...\DBCONN-10-BORDER\LOGN...\DBCONN-11-ALIGNMENT2.DGN...\DBCONN-11-ALIGNMENT2.DGN...\DBCONN-11-ALIGNMENT2.DGN...\DBCONN-11-ALIGNMENT2.DGN...\DBCONN-11-ALIGNMENT2.DGN...\DBCONN-11-ALIGNMENT2.DGN
5-11-2011, 10:51:17 NEWMANMD \\FS-0044\AMVAULT\D-TRANS.07\2202\20868-001\CIVIL\CAD\99 ALL CONTRACTS\DGNNSHEETS CONTRACT 18\DBCONN-18 SHT-ALIGNT.DGN

FILE NAME = $FILE$	USER NAME = $USER$	DESIGNED - JB	REVISED -	**STATE OF ILLINOIS DEPARTMENT OF TRANSPORTATION** RELOCATED ILLINOIS ROUTE 3	**ALIGNMENTS, TIES & BENCHMARKS 1**
TENG TENG & ASSOCIATES, INC. ENGINEERS/ARCHITECTS/PLANNERS CHICAGO, ILLINOIS		DRAWN - JB	REVISED -		
	PLOT SCALE = $SCALE$	CHECKED - ACL	REVISED -		
	PLOT DATE = $DATE$	DATE - 05/13/11	REVISED -		

SCALE: 1"=100' | SHEET NO. 1 OF 8 SHEETS | STA. | TO STA.

F.A.P. RTE.	SECTION	COUNTY	TOTAL SHEETS	SHEET NO.
998	82-2-1HVB-1	ST. CLAIR	345	20
		CONTRACT NO. 76D05		
FED. ROAD DIST. NO.	ILLINOIS	FED. AID PROJECT		