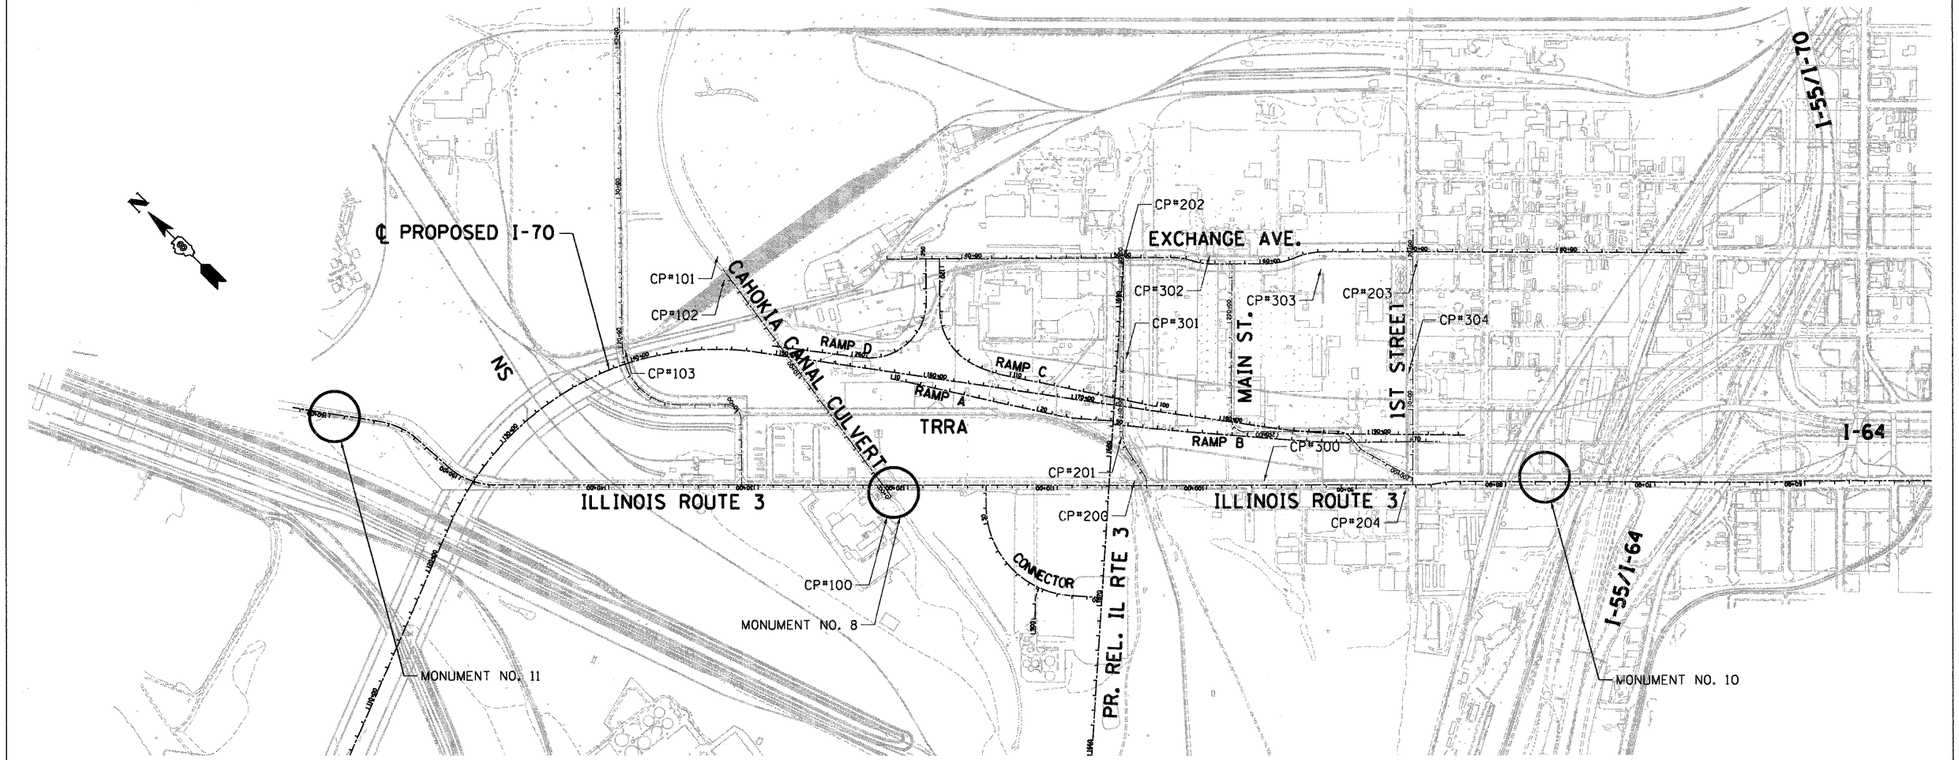

FOR CONTROL POINTS TIE SKETCHES, SEE SHEET 27

MONUMENT NO. 11

MRB (U.S. FOOT)
(PROJECT COORDINATE)
N = 14,048,411.5720
E = 2,449,306.9042
ELEV. = 414.02

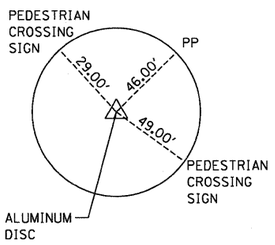

DESCRIPTION:
SET IN THE BACK OF A 4.5' CONCRETE WALK (END OF WALK), LOCATED ON THE WEST SIDE OF ILLINOIS ROUTE 3 APPROXIMATELY 0.3 MILES SOUTH OF CANAL STREET. (BROOKLYN)

MONUMENT NO. 8

MRB (U.S. FOOT)
(PROJECT COORDINATE)
N = 14,045,393.2950
E = 2,451,580.4763
ELEV. = 401.95

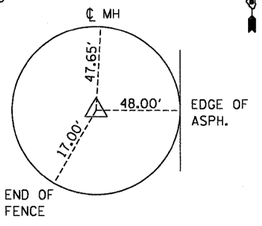

DESCRIPTION:
SET IN THE SOUTH END OF A HEADWALL TO A BOX CULVERT UNDER ILLINOIS ROUTE 3, 0.7 MILES SOUTH OF CANAL STREET, 0.1 MILES SOUTH OF INDUSTRIAL DRIVE AND NORTH OF SINGLE RAILROAD TRACK.

MONUMENT NO. 10

MRB (U.S. FOOT)
(PROJECT COORDINATE)
N = 14,042,385.4974
E = 2,454,724.8844
ELEV. = 420.78

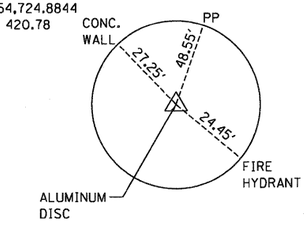

DESCRIPTION:
SET IN THE CONCRETE MEDIAN ON THE EAST SIDE OF ROUTE 3 (ST. CLAIR AVE.) BETWEEN TWO RAILROAD BRIDGES. APPROXIMATELY 0.1 MILE SOUTH OF 1ST STREET (IN FRONT OF 301 ST. CLAIR AVE. WAREHOUSE & STORE FIXTURE CO.)

COORDINATE SYSTEM

THE MISSISSIPPI RIVER BRIDGE (MRB) PROJECT COORDINATE SYSTEM IS BASED ON A MODIFIED UNIVERSAL TRANSVERSE MERCATOR (UTM) SYSTEM. THE MRB PROJECT COORDINATE SYSTEM HAS CONVERTED FROM UTM ZONE 15 NORTH BY AN AVERAGE PROJECTION FACTOR AND ALSO CONVERTED FROM METERS TO U.S. SURVEY FEET.

HORIZONTAL DATUM

THE DATUM USED IS NAD-83

THE MRB PROJECT COORDINATES HAVE BEEN TRANSFORMED FROM UTM BY USING AN AVERAGE PROJECTION FACTOR IN THE PROJECT AREA.

AVERAGE GRID FACTOR = 1.000339495
PROJECTION FACTOR = 1/GRID = 0.999660620

THE BASE POINT THAT ALL UTM COORDINATES WERE SCALED FROM WAS THE CENTRALLY LOCATED MONUMENT NO. 10. EACH VECTOR FROM MONUMENT NO. 10 TO ALL OTHER MONUMENTS WAS MULTIPLIED BY THE PROJECTION FACTOR TO CALCULATE A SURFACE VECTOR AND THEN THIS SURFACE VECTOR WAS USED TO CALCULATE THE SURFACE COORDINATE (MRB). (NOTE: 1 METER EQUALS 3.28083333 U.S. SURVEY FOOT).

UTM ZONE 15 NORTH (METERS) = PROJECTED GRID COORDINATES
MRB (FEET) = PROJECT SURFACE CORRDINATES

VERTICAL DATUM

THE DATUM USED IS NAVD 1988

..\DBCONN-99-MOTIF1.DGN ..\DBCONN-10-BORDER1.DGN ..\DBCONN-99-LAYOUT1.DGN ..\DBCONN-99-ALIGNMENT2.DGN ..\DBCONN-11-ALIGNMENT3.DGN ..\DBCONN-11-MOTIF1.DGN
5-11-2011, 10:51:59 NEWMANMD \\FS-8044\VAULT\D-TRANS\07\22822\208858 201\CIVIL\CAD\99 ALL CONTRACTS\CONNSHEETS CONTRACT 76D05\DBCONN-10-SHT-ALIGNITEM7.DGN

FILE NAME = $FILE$	USER NAME = $USER$	DESIGNED - JB	REVISED -	**STATE OF ILLINOIS DEPARTMENT OF TRANSPORTATION** RELOCATED ILLINOIS ROUTE 3	**ALIGNMENTS, TIES & BENCHMARKS 7**	F.A.P. RTE.	SECTION	COUNTY	TOTAL SHEETS	SHEET NO.
		DRAWN - JB	REVISED -			998	82-2-1HVB-1	ST. CLAIR	345	26
TENG TENG & ASSOCIATES, INC. ENGINEERS/ARCHITECTS/PLANNERS CHICAGO, ILLINOIS	PLOT SCALE = $SCALE$	CHECKED - ACL	REVISED -					CONTRACT NO. 76D05		
	PLOT DATE = $DATE$	DATE - 05/13/11	REVISED -		SCALE: 1"=500' SHEET NO. 7 OF 8 SHEETS STA. TO STA.	FED. ROAD DIST. NO.	ILLINOIS	FED. AID PROJECT		