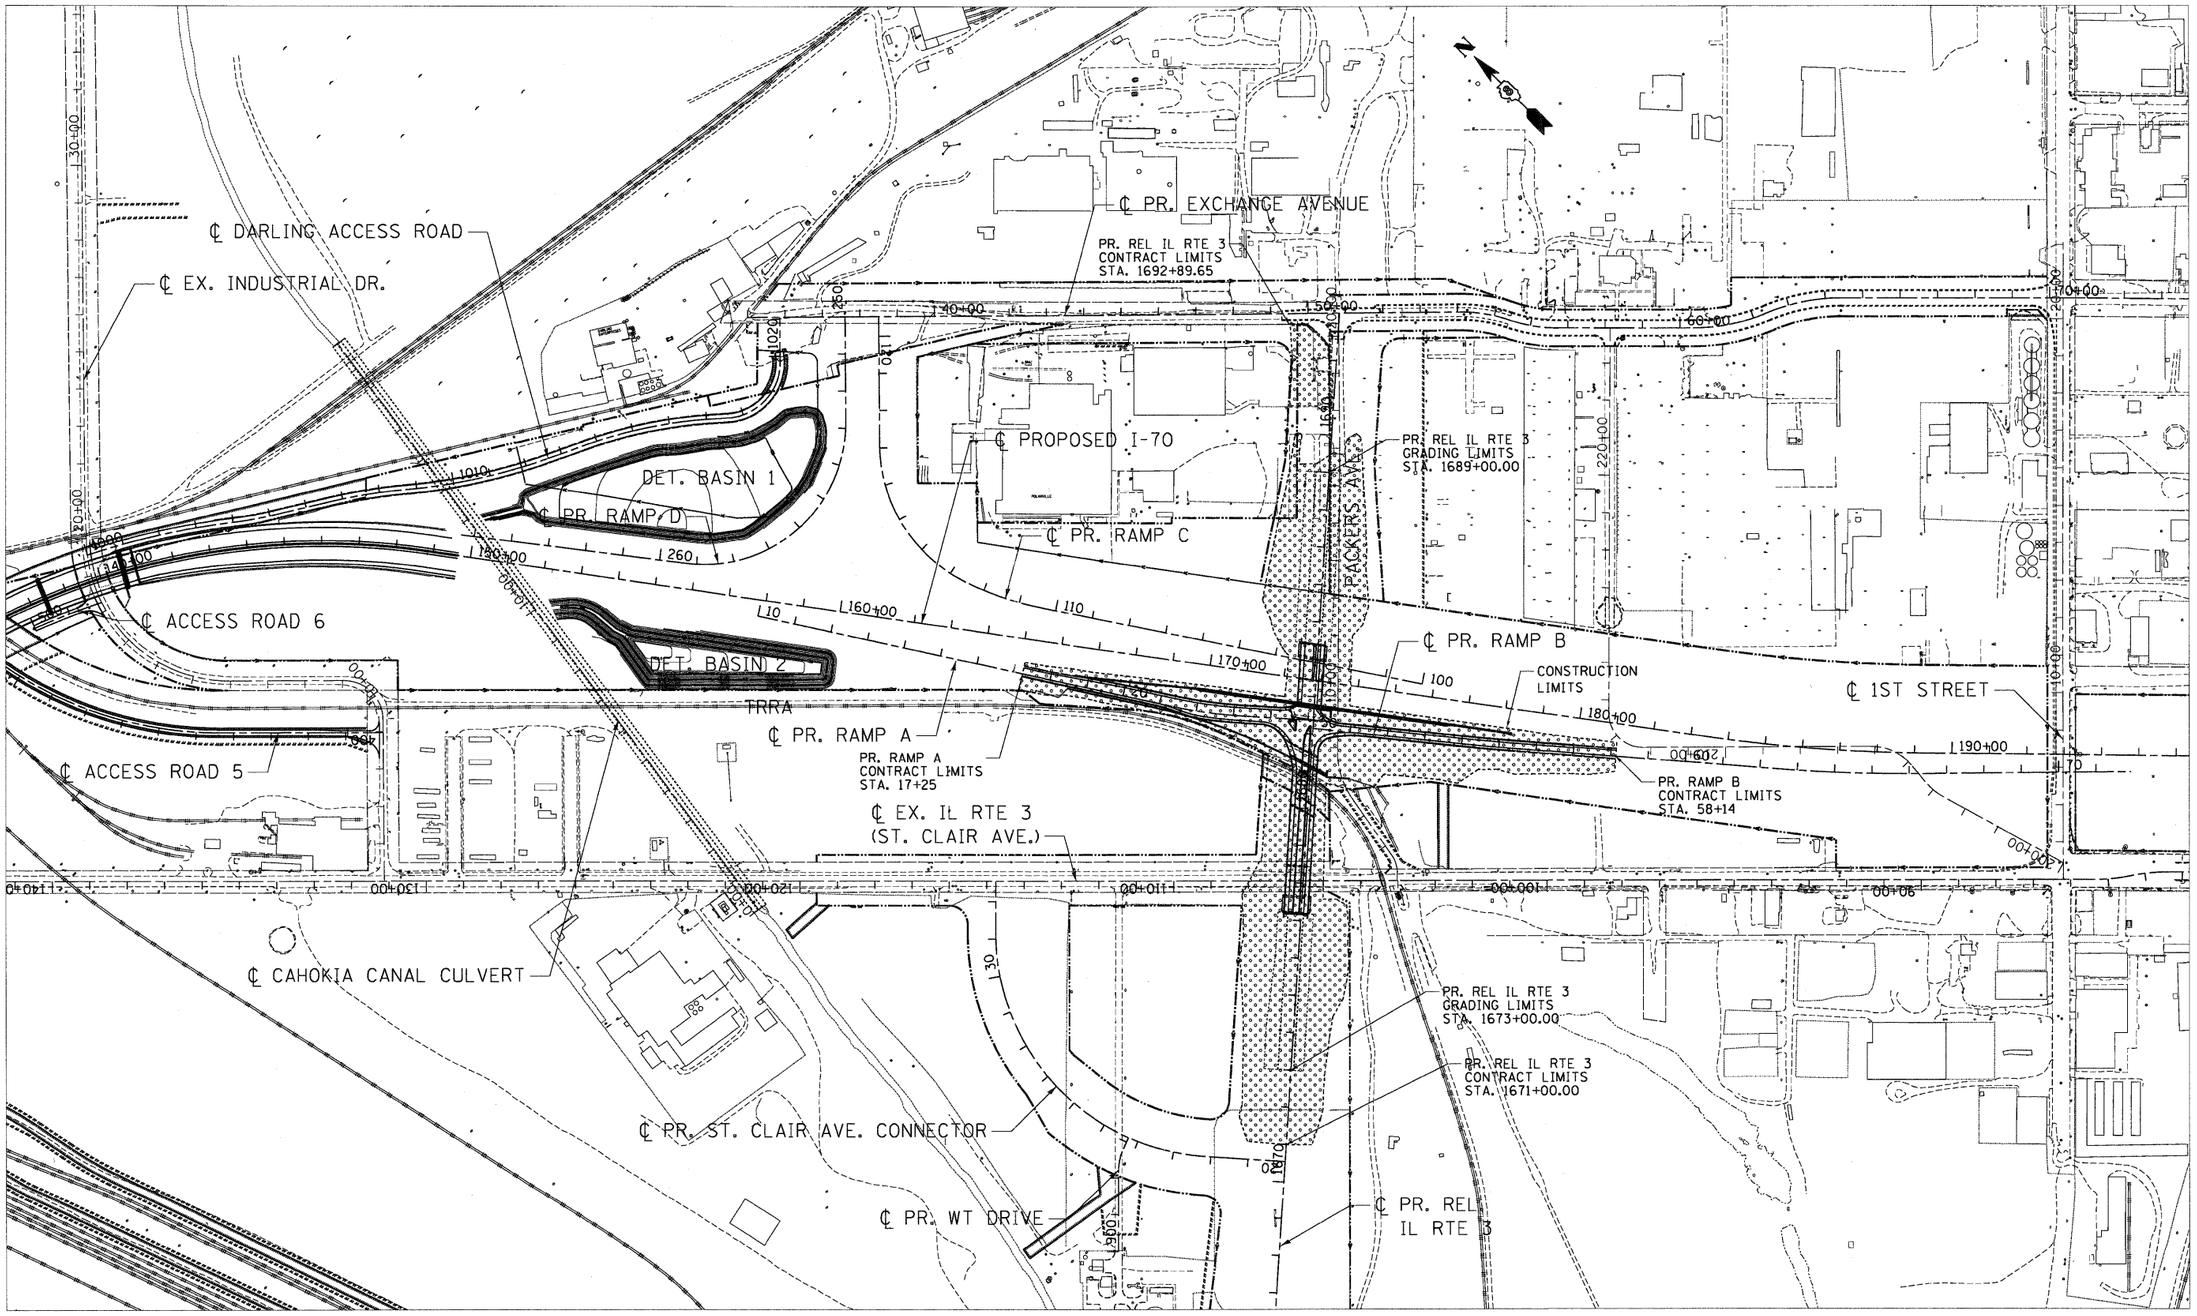

\\DBCONN-99-MOTIFLDGN...\DBCONN-10-BORDERLDGN...\DBCONN-11-ALIGNMENT3.DGN...\DBCONN-99-ALIGNMENT2.DGN...\DBCONN-11-MOTIFLDGN...\DBCONN-99-MOTIFLDGN...\DBCONN-10-S11-ALIGNTIEBM.DGN
5-11-2011, 10:52:29 NEWMANMD \\FS-9044\MV\VAULT\D-TRANS_07\2282\20868-001\CIVIL\CAD\99 ALL CONTRACTS\DGN\SHEETS CONTRACT 10\DBCONN-10-S11-ALIGNTIEBM.DGN

FILE NAME = $FILE$	USER NAME = $USER$	DESIGNED - JB	REVISED -	**STATE OF ILLINOIS** **DEPARTMENT OF TRANSPORTATION** RELOCATED ILLINOIS ROUTE 3
TENG & ASSOCIATES, INC. ENGINEERS/ARCHITECTS/PLANNERS CHICAGO, ILLINOIS		DRAWN - JB	REVISED -	
	PLOT SCALE = $SCALE$	CHECKED - ACL	REVISED -	
	PLOT DATE = $DATE$	DATE - 05/13/11	REVISED -	

CONSTRUCTION LIMITS

SCALE: 1"=200' | SHEET NO. 1 OF 1 SHEETS | STA. | TO STA.

F.A.P. RTE.	SECTION	COUNTY	TOTAL SHEETS	SHEET NO.
998	82-2-1HVB-1	ST. CLAIR	345	28
		CONTRACT NO. 76D05		
FED. ROAD DIST. NO.	ILLINOIS	FED. AID PROJECT		