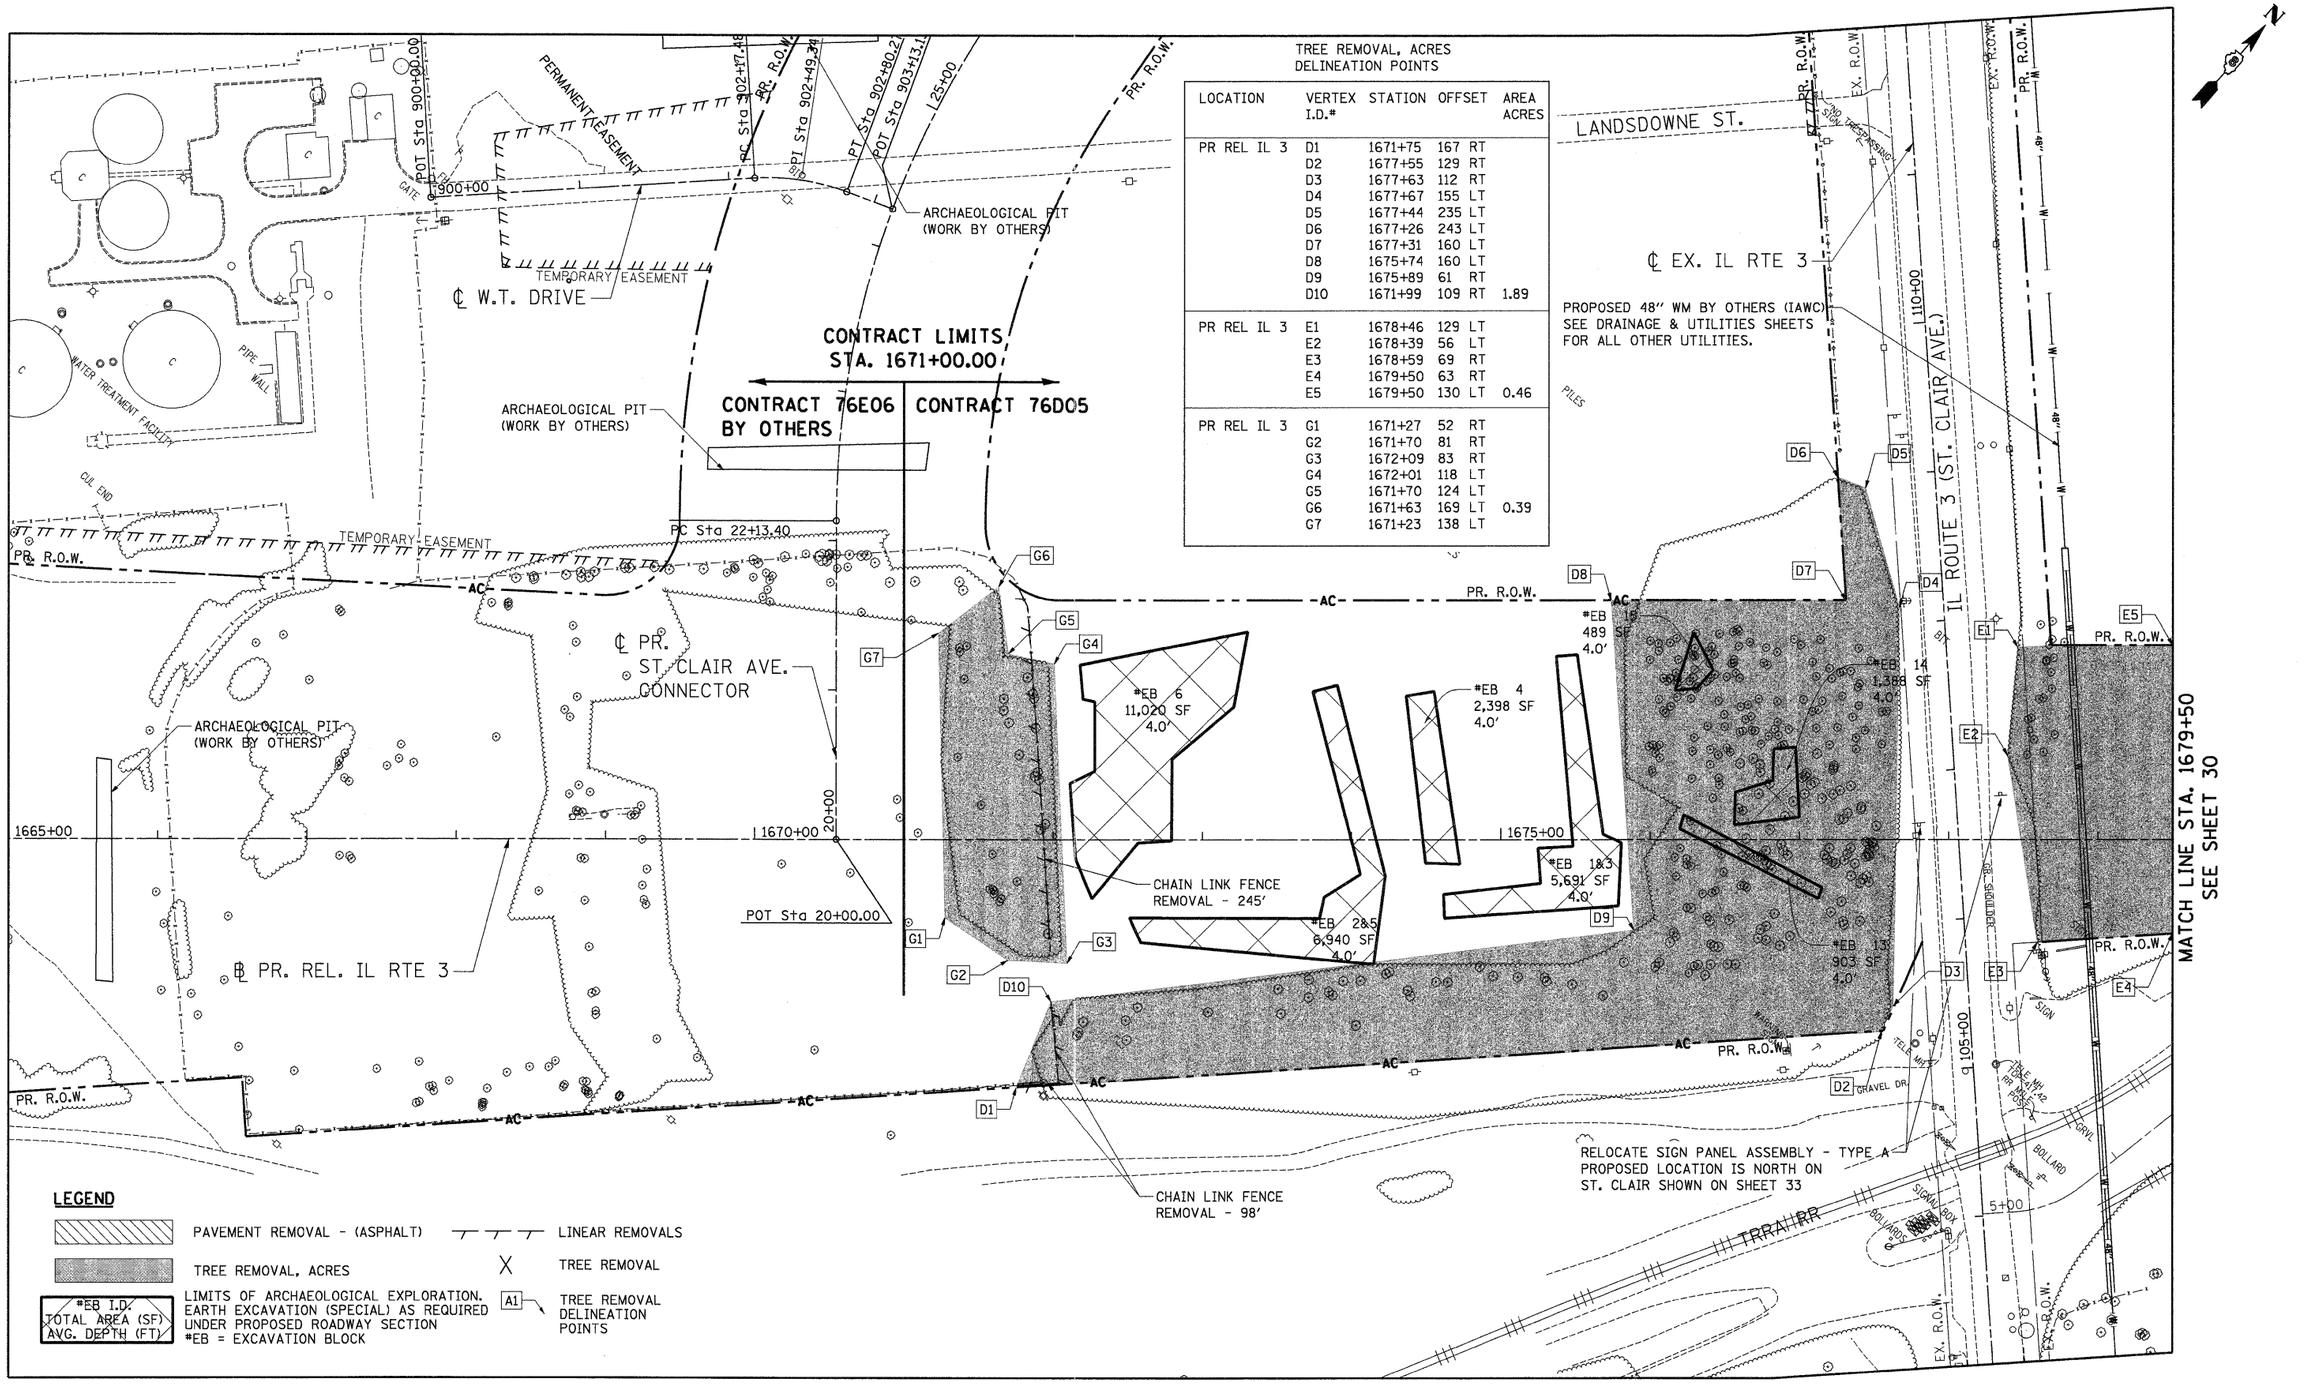

FILE NAME = *FILEL*	USER NAME = *USER*	DESIGNED - JB	REVISED -
		DRAWN - JB	REVISED -
TENG & ASSOCIATES, INC. ENGINEERS/ARCHITECTS/PLANNERS CHICAGO, ILLINOIS	PLOT SCALE = *SCALE*	CHECKED - ACL	REVISED -
	PLOT DATE = *DATE*	DATE - 05/13/11	REVISED -

STATE OF ILLINOIS
DEPARTMENT OF TRANSPORTATION
RELOCATED ILLINOIS ROUTE 3

PROPOSED RELOCATED ILLINOIS ROUTE 3
EXISTING PLAN & REMOVALS
STA. 1665+00 TO STA. 1679+50
SCALE: 1"=50' | SHEET NO. 1 OF 4 SHEETS | STA. | TO STA.

F.A.P. RTE.	SECTION	COUNTY	TOTAL SHEETS	SHEET NO.
998	82-2-1HVB-1	ST. CLAIR	345	29
		CONTRACT NO. 76D05		
FED. ROAD DIST. NO.	ILLINOIS	FED. AID PROJECT		

\D8CONN-99-MOTIFLDGN, \D8CONN-10-BORDERLDGN, \D8CONN-11-MOTIFLDGN, \D8CONN-10-LEGENDLDGN, \D8CONN-10-LAYOUTLDGN, \D8CONN-10-SHT-PLAN-166508DGN, \D8CONN-10-SHT-PLAN-166508DGN, \D8CONN-10-SHT-REMOVAL-166508DGN
6-27-2011, 14:04:14 BONDHUJO \\FS-8044\VM\VAULT_D-TRANS_87\2202\20868-001\CIVIL\CAD\99 ALL CONTRACTS\CONN\SHEETS CONTRACT 1D\D8CONN