LEGEND

- PAVEMENT REMOVAL - (ASPHALT)
- TREE REMOVAL, ACRES
- *EB I.D. / TOTAL AREA (SF) / AVG. DEPTH (FT) — LIMITS OF ARCHAEOLOGICAL EXPLORATION. EARTH EXCAVATION (SPECIAL) AS REQUIRED UNDER PROPOSED ROADWAY SECTION. *EB = EXCAVATION BLOCK
- LINEAR REMOVALS
- X — TREE REMOVAL
- A1 — TREE REMOVAL DELINEATION POINTS

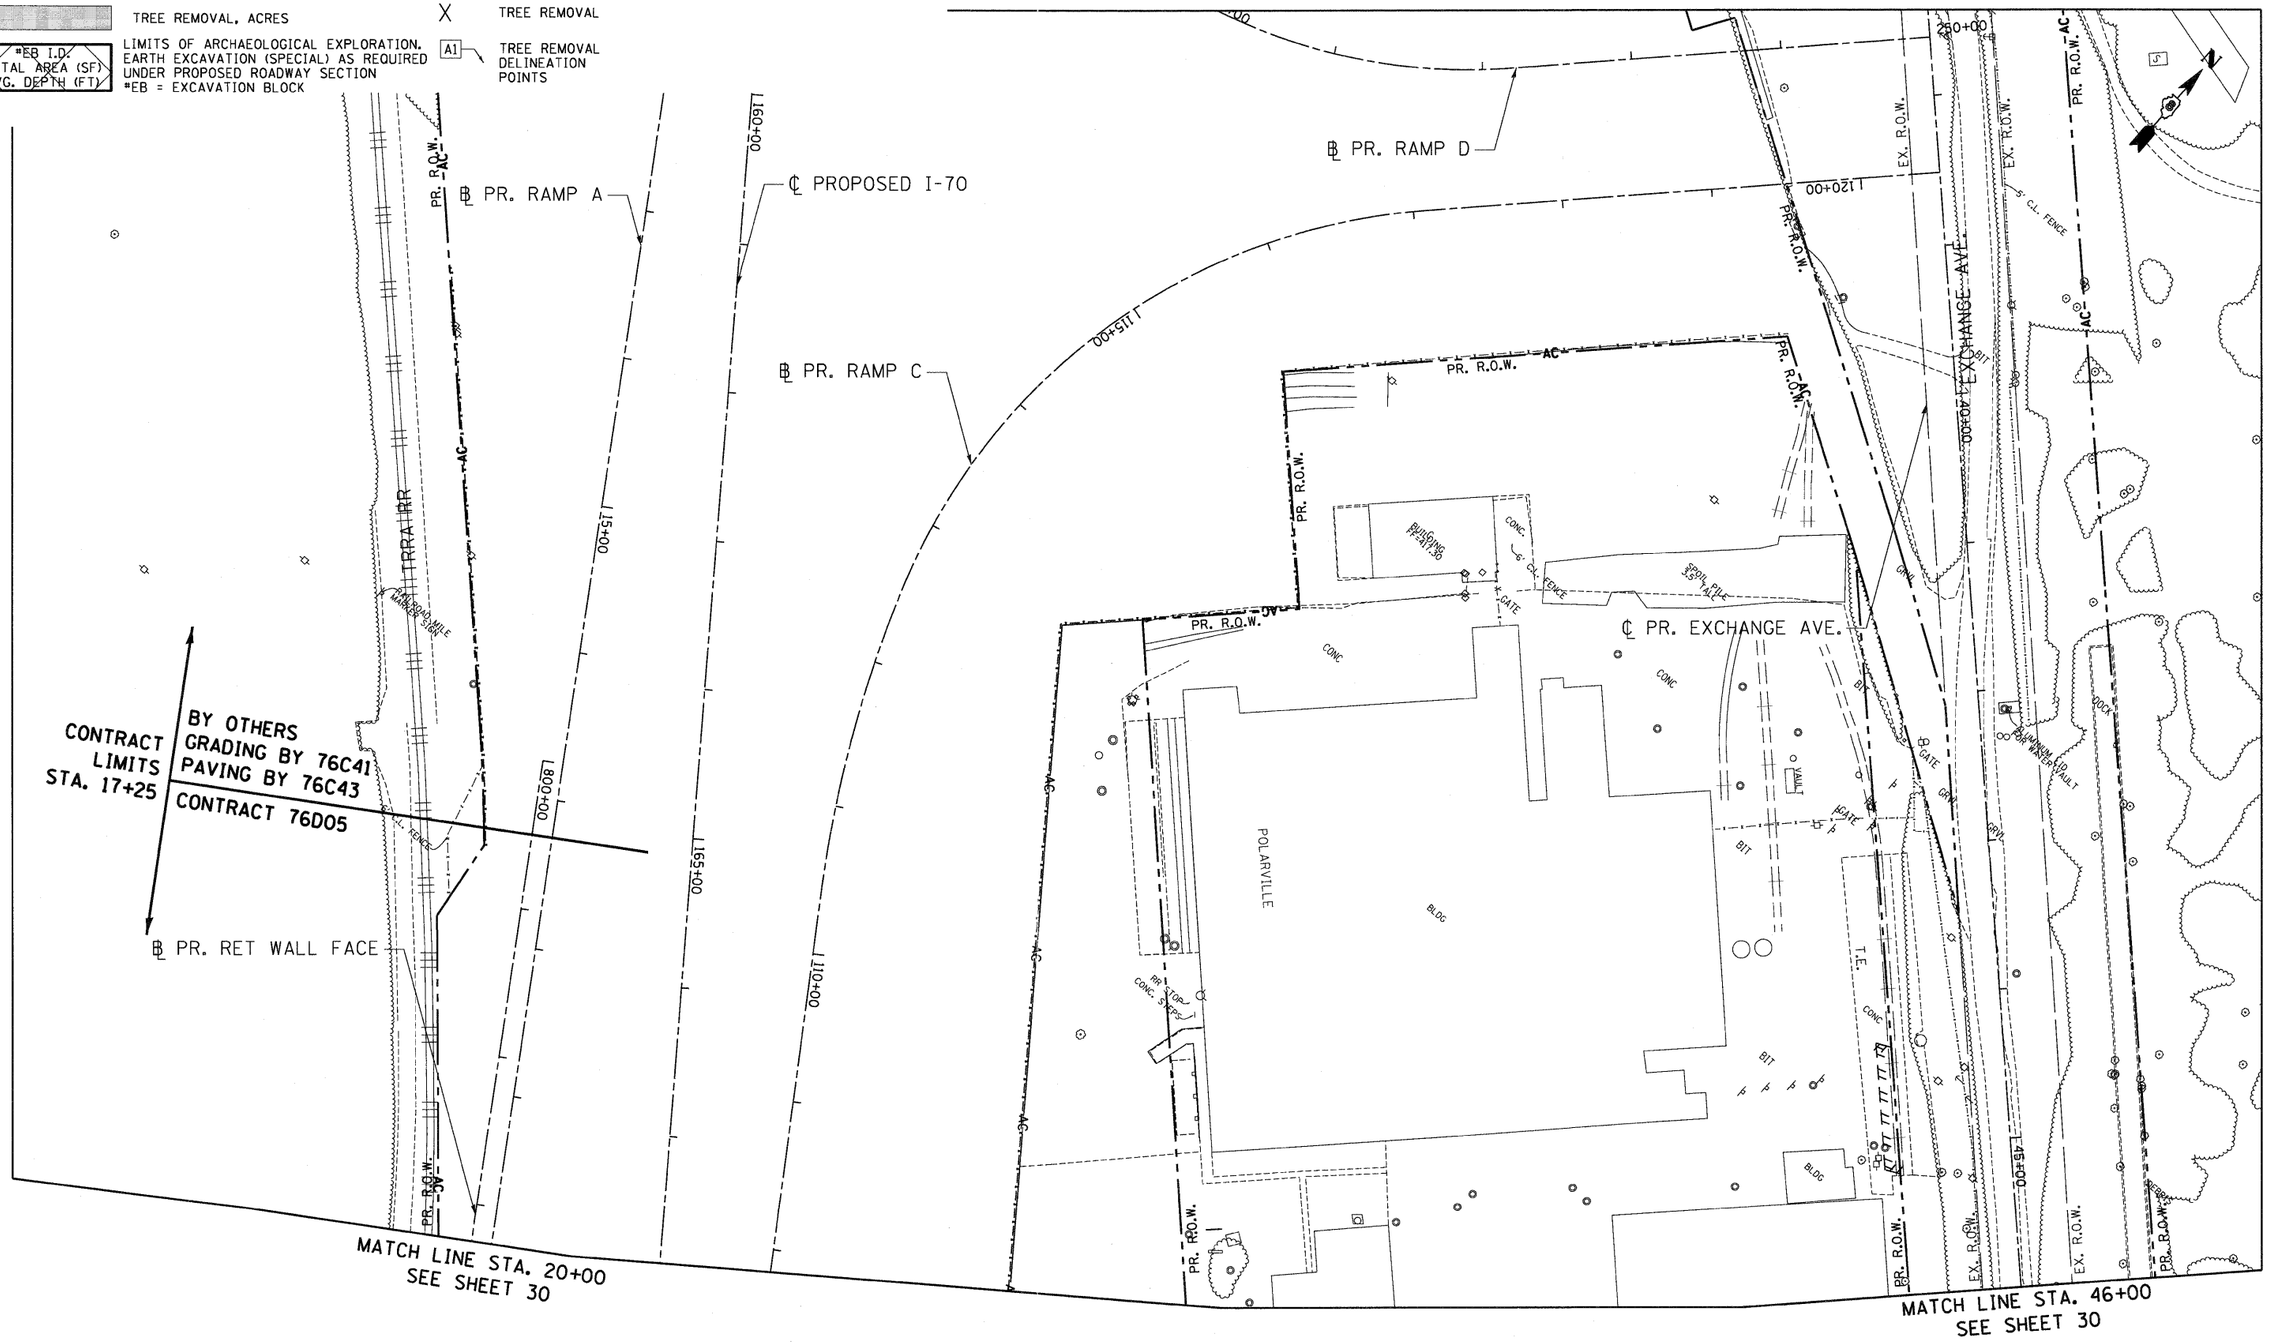

FILE NAME = $FILEL$	USER NAME = $USER$	DESIGNED - JB	REVISED -
		DRAWN - JB	REVISED -
TENG TENG & ASSOCIATES, INC. ENGINEERS/ARCHITECTS/PLANNERS CHICAGO, ILLINOIS	PLOT SCALE = $SCALE$	CHECKED - ACL	REVISED -
	PLOT DATE = $DATE$	DATE - 05/13/11	REVISED -

STATE OF ILLINOIS
DEPARTMENT OF TRANSPORTATION
RELOCATED ILLINOIS ROUTE 3

PROPOSED RAMP A
EXISTING PLAN & REMOVALS
STA. 16+00 TO STA. 20+00

SCALE: 1"=50' | SHEET NO. 3 OF 4 SHEETS | STA. | TO STA.

F.A.P. RTE.	SECTION	COUNTY	TOTAL SHEETS	SHEET NO.
998	82-2-1HVB-1	ST. CLAIR	345	31
		CONTRACT NO. 76D05		
FED. ROAD DIST. NO.	ILLINOIS	FED. AID PROJECT		

\\DBCONN-99-MOTIF1.DGN, \\DBCONN-10-BORDER1.DGN, \\DBCONN-11-MOTIF1.DGN, \\DBCONN-10-LEGEND1.DGN, \\DBCONN-10-LAYOUT1.DGN, \\DBCONN-05-MOTIF1.DGN, \\DBCONN-06-MOTIF1.DGN, \\DBCONN-09-MOTIF1.DGN, \\DBCONN-10-MOTIF1.DGN
5-11-2011, 10:53:13 NEWMANND \\FS 0044\AM\VAULT\D-TRANS_07\2202\20898 001\CIVIL\CAD\99 ALL CONTRACTS\CONNSHEETS CONTRACT 10\DBCONN-10-SHT-REMOVAL1-2000.DGN