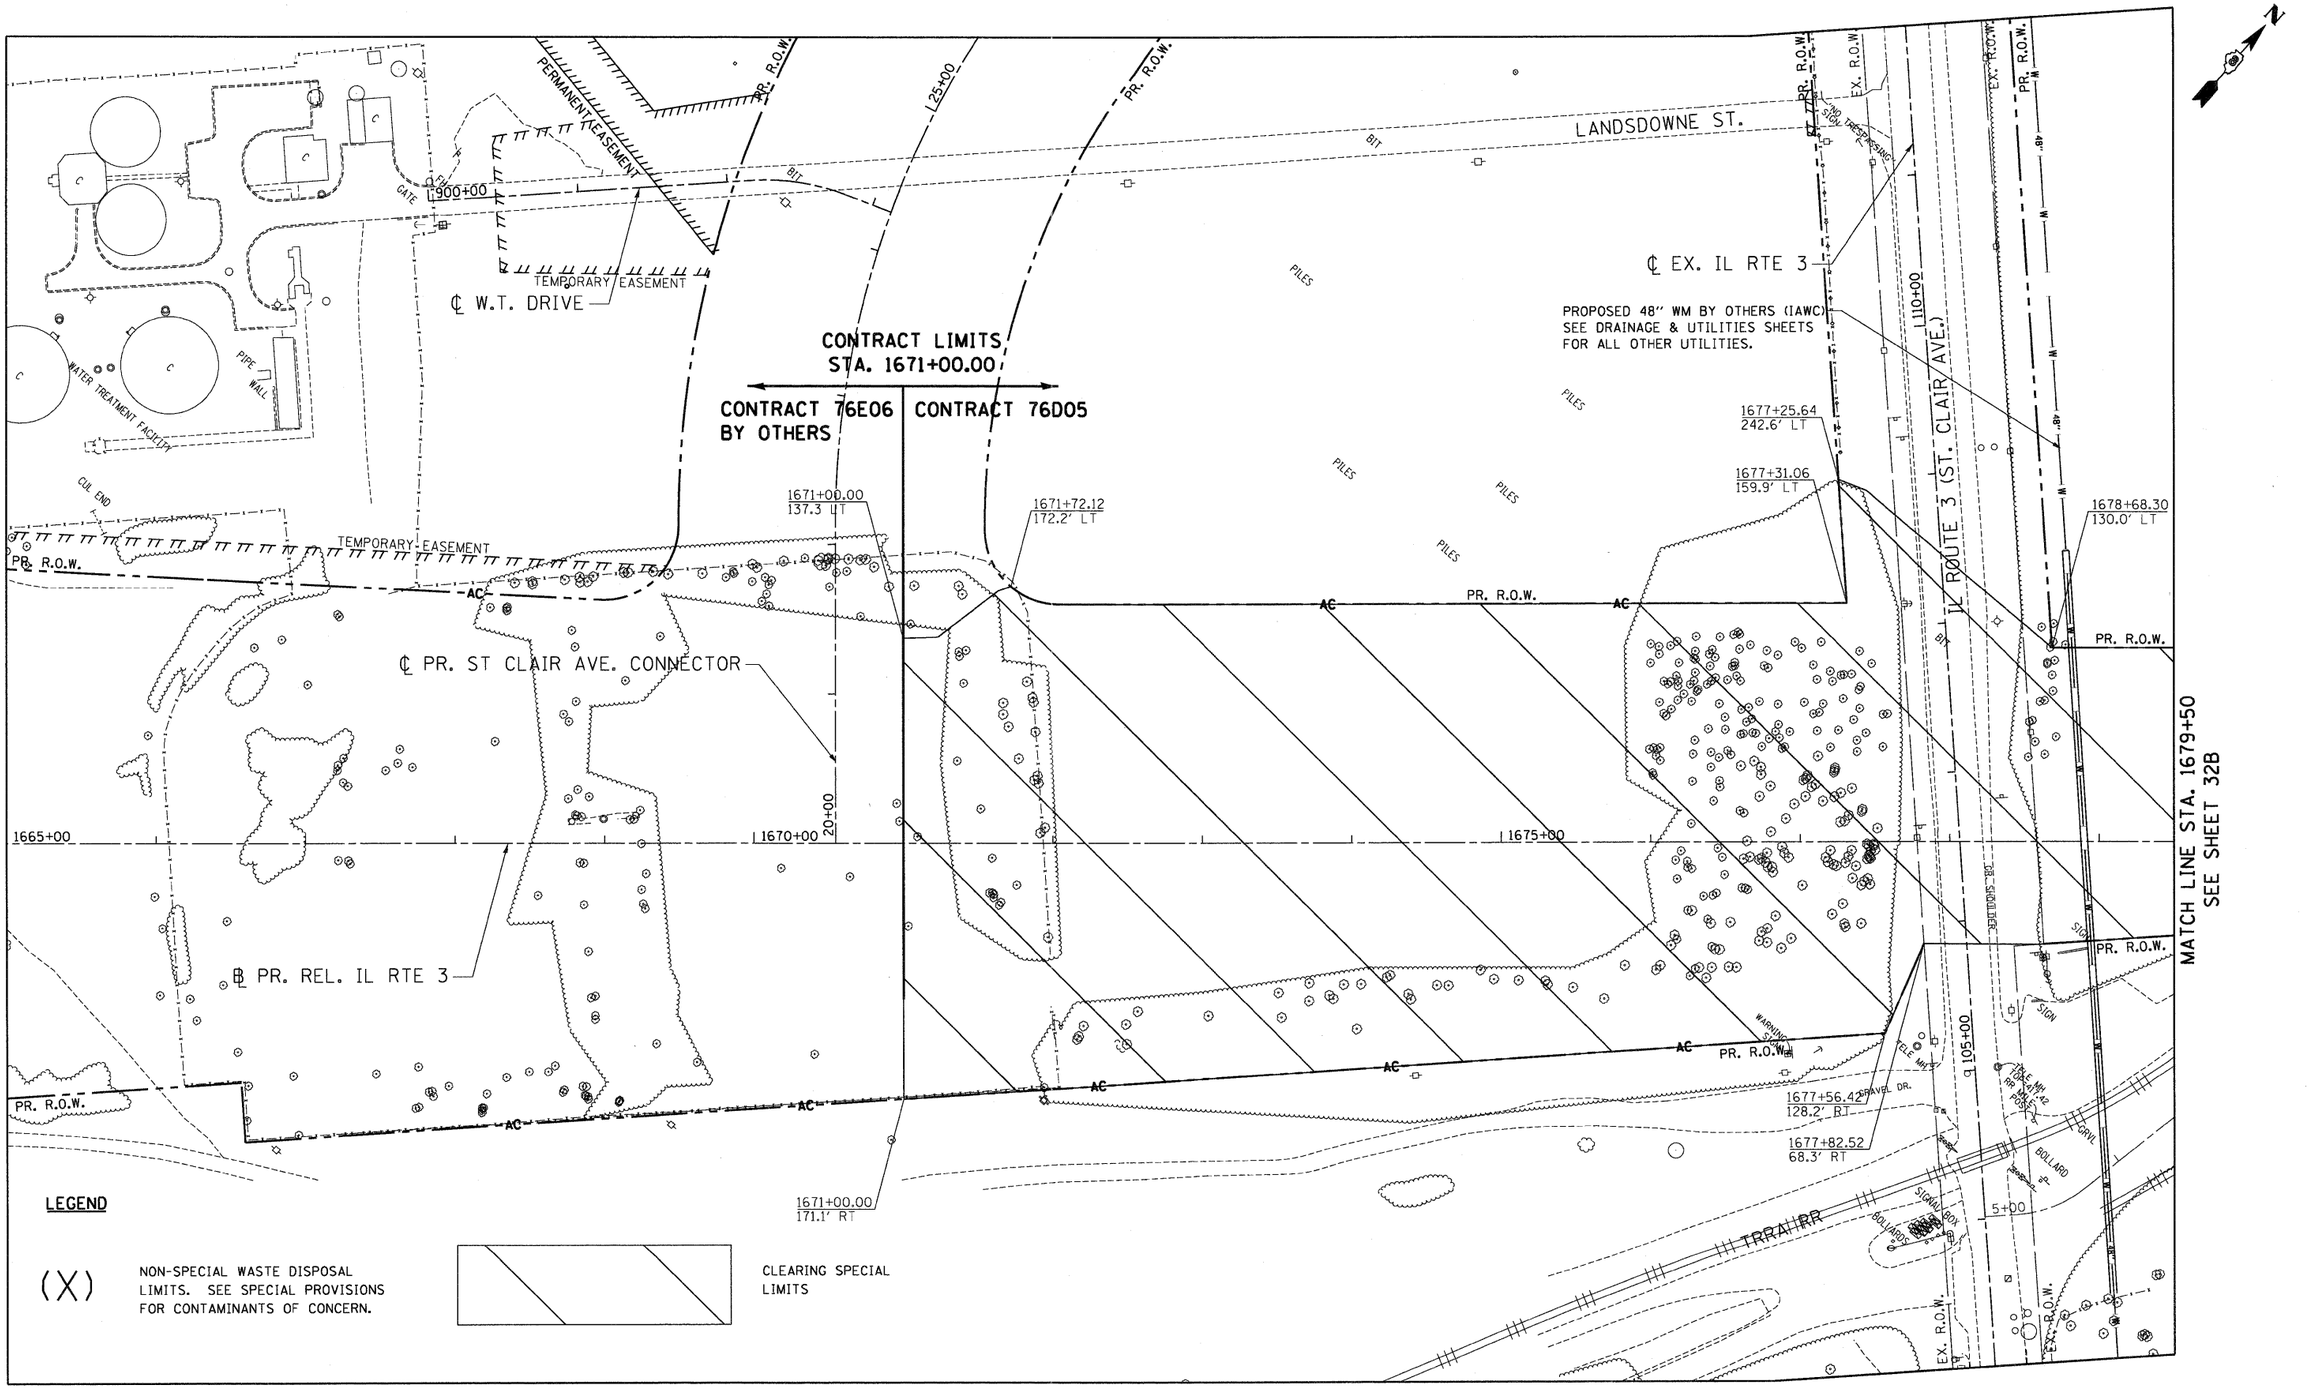

FILE NAME = $FILEL$	USER NAME = $USER$	DESIGNED - JB	REVISED -	STATE OF ILLINOIS DEPARTMENT OF TRANSPORTATION	PROPOSED RELOCATED ILLINOIS ROUTE 3 CLEARING PLANS STA. 1665+00 TO STA. 1679+50	F.A.P. RTE. 998	SECTION 82-2-1HVB-1	COUNTY ST. CLAIR	TOTAL SHEETS 345	SHEET NO. 32A
		DRAWN - JB	REVISED -					CONTRACT NO. 76D05		
TENG TENG & ASSOCIATES, INC. ENGINEERS/ARCHITECTS/PLANNERS CHICAGO, ILLINOIS	PLOT SCALE = $SCALE$	CHECKED - ACL	REVISED -	RELOCATED ILLINOIS ROUTE 3	SCALE: 1"=50' SHEET NO. 1 OF 2 SHEETS STA. TO STA.	FED. ROAD DIST. NO.	ILLINOIS	FED. AID PROJECT		
	PLOT DATE = $DATE$	DATE - 05/13/11	REVISED -							