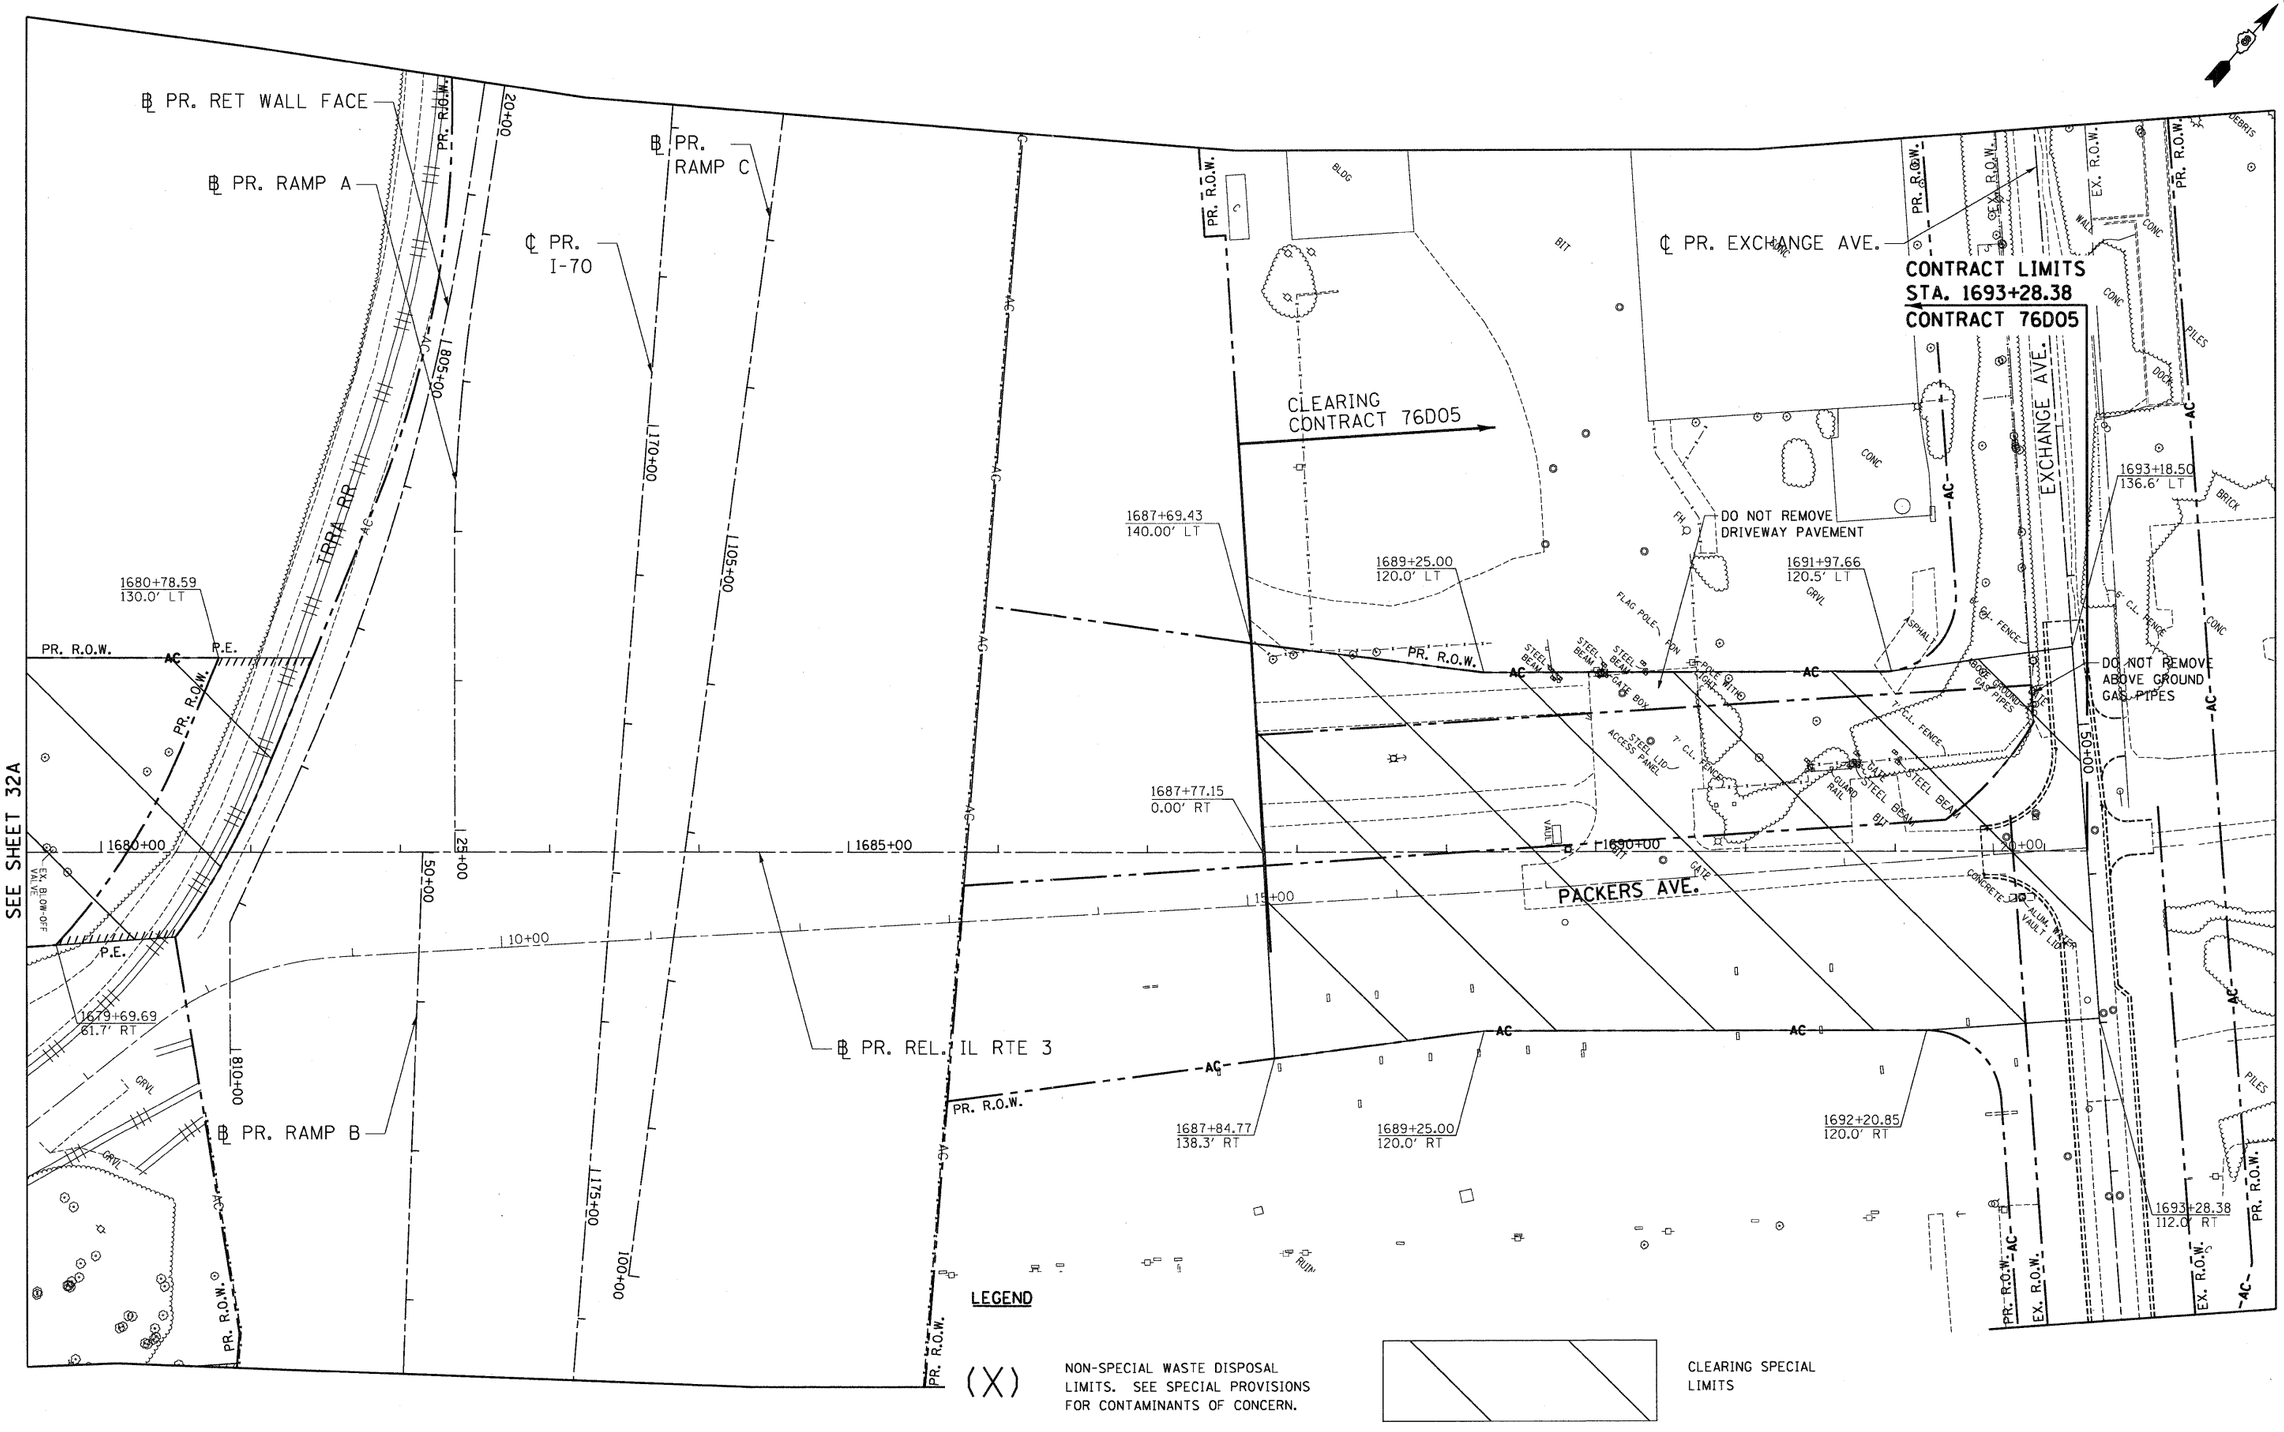

LEGEND

(X) NON-SPECIAL WASTE DISPOSAL LIMITS. SEE SPECIAL PROVISIONS FOR CONTAMINANTS OF CONCERN.

CLEARING SPECIAL LIMITS

FILE NAME = $FILE$	USER NAME = $USER$	DESIGNED - JB	REVISED -
		DRAWN - JB	REVISED -
	PLOT SCALE = $SCALE$	CHECKED - ACL	REVISED -
TENG & ASSOCIATES, INC. ENGINEERS/ARCHITECTS/PLANNERS CHICAGO, ILLINOIS	PLOT DATE = $DATE$	DATE - 05/13/11	REVISED -

STATE OF ILLINOIS
DEPARTMENT OF TRANSPORTATION
RELOCATED ILLINOIS ROUTE 3

PROPOSED RELOCATED ILLINOIS ROUTE 3
CLEARING PLANS
STA. 1679+50 TO STA. 1693+28.38

SCALE: 1"=50' | SHEET NO. 2 OF 2 SHEETS | STA. | TO STA.

F.A.P. RTE.	SECTION	COUNTY	TOTAL SHEETS	SHEET NO.
998	82-2-1HVB-1	ST. CLAIR	345	32B
		CONTRACT NO. 76D05		
FED. ROAD DIST. NO.	ILLINOIS	FED. AID PROJECT		

..\DBCONN-99-MOTIF1.DGN ..\DBCONN-10-BORDER1.DGN ..\DBCONN-11-MOTIF1.DGN ..\DBCONN-10-MOTIF1.DGN ..\DBCONN-10-LEGEND1.DGN ..\DBCONN-10-LAYOUT1.DGN ..\DBCONN-05-MOTIF1.DGN ..\DBCONN-06-MOTIF1.DGN ..\DBCONN-10-SHT-PLAN1-167958.DGN ..\DBCONN-10-HAZMAT1.DGN
5-11-2011, 10:53:53 NEWMANMD \\FS-8044\AM\VAULT\D-TRANS.07\2202-20868-801\CIVIL\CAD\99 ALL CONTRACTS\DGN\SHEET'S CONTRACT 1\DBCONN-10-SHT-HAZMAT1-167958.DGN