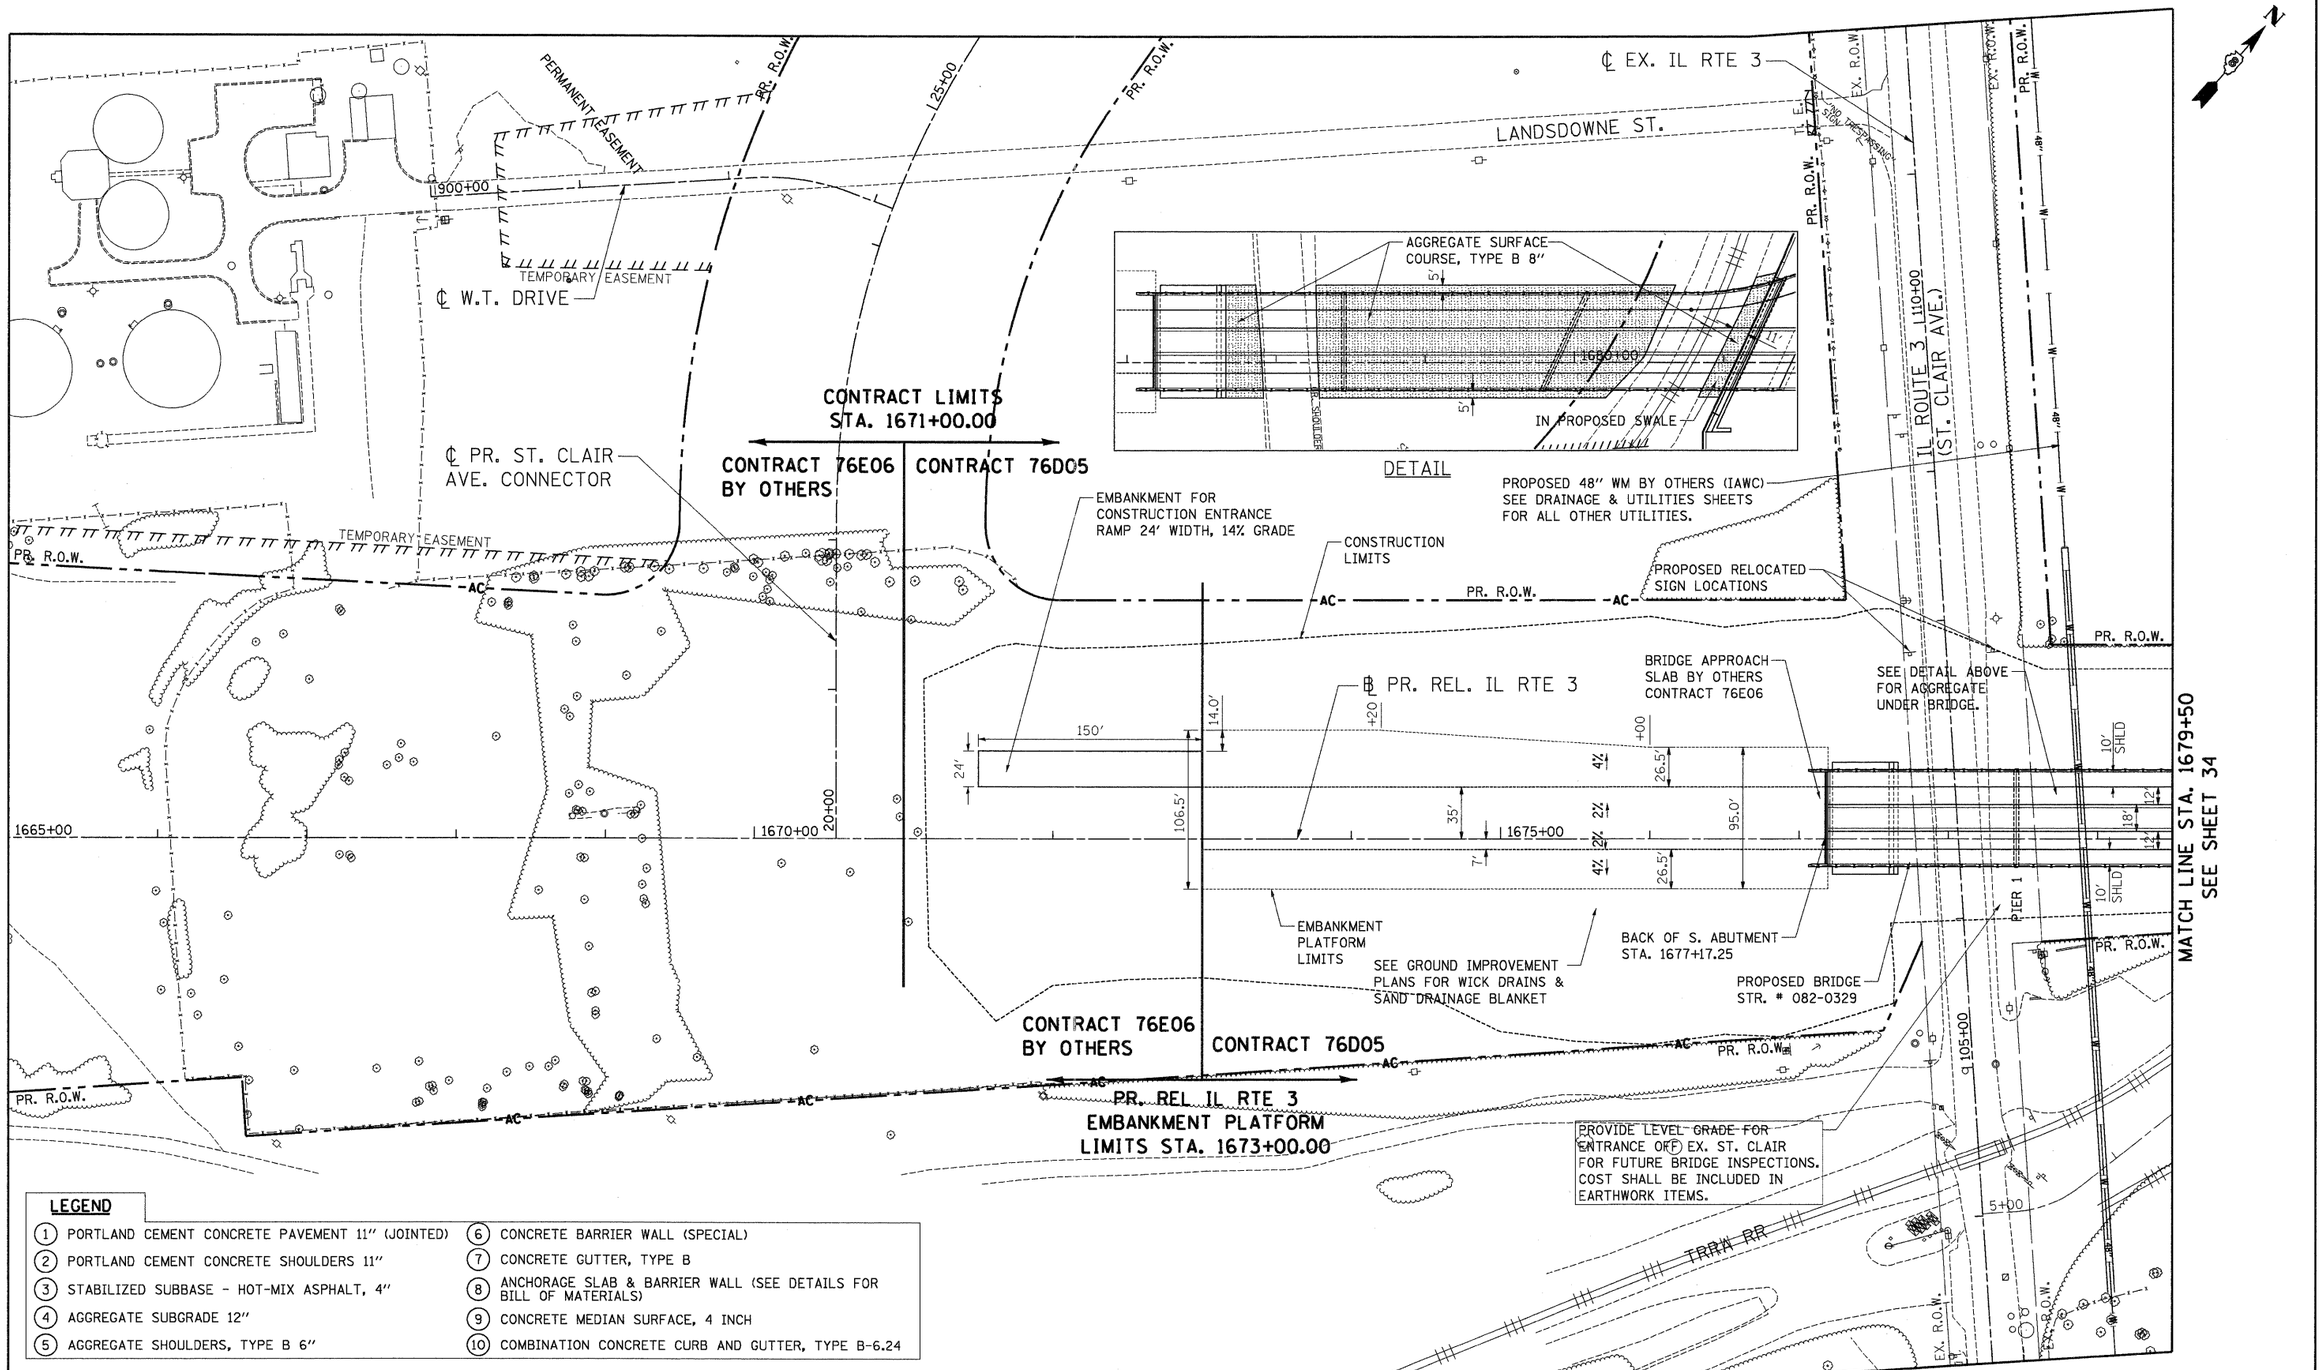

LEGEND

1. PORTLAND CEMENT CONCRETE PAVEMENT 11" (JOINTED)
2. PORTLAND CEMENT CONCRETE SHOULDERS 11"
3. STABILIZED SUBBASE - HOT-MIX ASPHALT, 4"
4. AGGREGATE SUBGRADE 12"
5. AGGREGATE SHOULDERS, TYPE B 6"
6. CONCRETE BARRIER WALL (SPECIAL)
7. CONCRETE GUTTER, TYPE B
8. ANCHORAGE SLAB & BARRIER WALL (SEE DETAILS FOR BILL OF MATERIALS)
9. CONCRETE MEDIAN SURFACE, 4 INCH
10. COMBINATION CONCRETE CURB AND GUTTER, TYPE B-6.24

FILE NAME = $FILEL$	USER NAME = $USER$	DESIGNED - JB	REVISED -
		DRAWN - JB	REVISED -
TENG TENG & ASSOCIATES, INC. ENGINEERS/ARCHITECTS/PLANNERS CHICAGO, ILLINOIS	PLOT SCALE = $SCALE$	CHECKED - ACL	REVISED -
	PLOT DATE = $DATE$	DATE - 05/13/11	REVISED -

STATE OF ILLINOIS
DEPARTMENT OF TRANSPORTATION
RELOCATED ILLINOIS ROUTE 3

PROPOSED RELOCATED ILLINOIS ROUTE 3
ROADWAY PLAN
STA. 1665+00 TO STA. 1679+50

SCALE: 1"=50' | SHEET NO. 1 OF 4 SHEETS | STA. | TO STA.

F.A.P. RTE.	SECTION	COUNTY	TOTAL SHEETS	SHEET NO.
998	82-2-1HVB-1	ST. CLAIR	345	33
		CONTRACT NO. 76D05		
FED. ROAD DIST. NO.	ILLINOIS	FED. AID PROJECT		

\D8CONN-99-MOTIFLDGN, \D8CONN-10-BORDERLDGN, \D8CONN-11-MOTIFLDGN, \D8CONN-10-LEGEND1.DGN, \D8CONN-10-LAYOUT1.DGN, \D8CONN-05-MOTIFLDGN, \D8CONN-06-MOTIFLDGN, \D8CONN-09-MOTIFLDGN, \D8CONN-10-MOTIFLDGN, \D8CONN-10-SHT-REMOVAL1-166500.DGN, \D8CONN-10-SHT-ALIGNTIEBM9.DGN, \D8CONN-10-SHT-PLAN1-166500.DGN
6-27-2011, 14:04:42 BONDHUID \\FS-8044\AM\VAULTJD-TRANS.07\2202\20868-201\CIVIL\CAD\99 ALL CONTRACTS\CONN\SHEETS CONTRACT 10\D8CONN-10-SHT-PLAN1.DGN