LEGEND

1. PORTLAND CEMENT CONCRETE PAVEMENT 11" (JOINTED)
2. PORTLAND CEMENT CONCRETE SHOULDERS 11"
3. STABILIZED SUBBASE - HOT-MIX ASPHALT, 4"
4. AGGREGATE SUBGRADE 12"
5. AGGREGATE SHOULDERS, TYPE B 6"
6. CONCRETE BARRIER WALL (SPECIAL)
7. CONCRETE GUTTER, TYPE B
8. ANCHORAGE SLAB & BARRIER WALL (SEE DETAILS FOR BILL OF MATERIALS)
9. CONCRETE MEDIAN SURFACE, 4 INCH
10. COMBINATION CONCRETE CURB AND GUTTER, TYPE B-6.24

NOTES:
1. A CHAIN AND KEYED LOCK SHALL BE PROVIDED AT THE GATE AND SHALL BE CONSIDERED INCIDENTAL TO THE GATE ITEM. THE CONTRACTOR SHALL PROVIDE KEYS TO IDOT.

2. NO PORTION OF THE FENCE OR GATE SHALL BE WITHIN 25' OF THE ℄ OF THE TRRA TRACK.

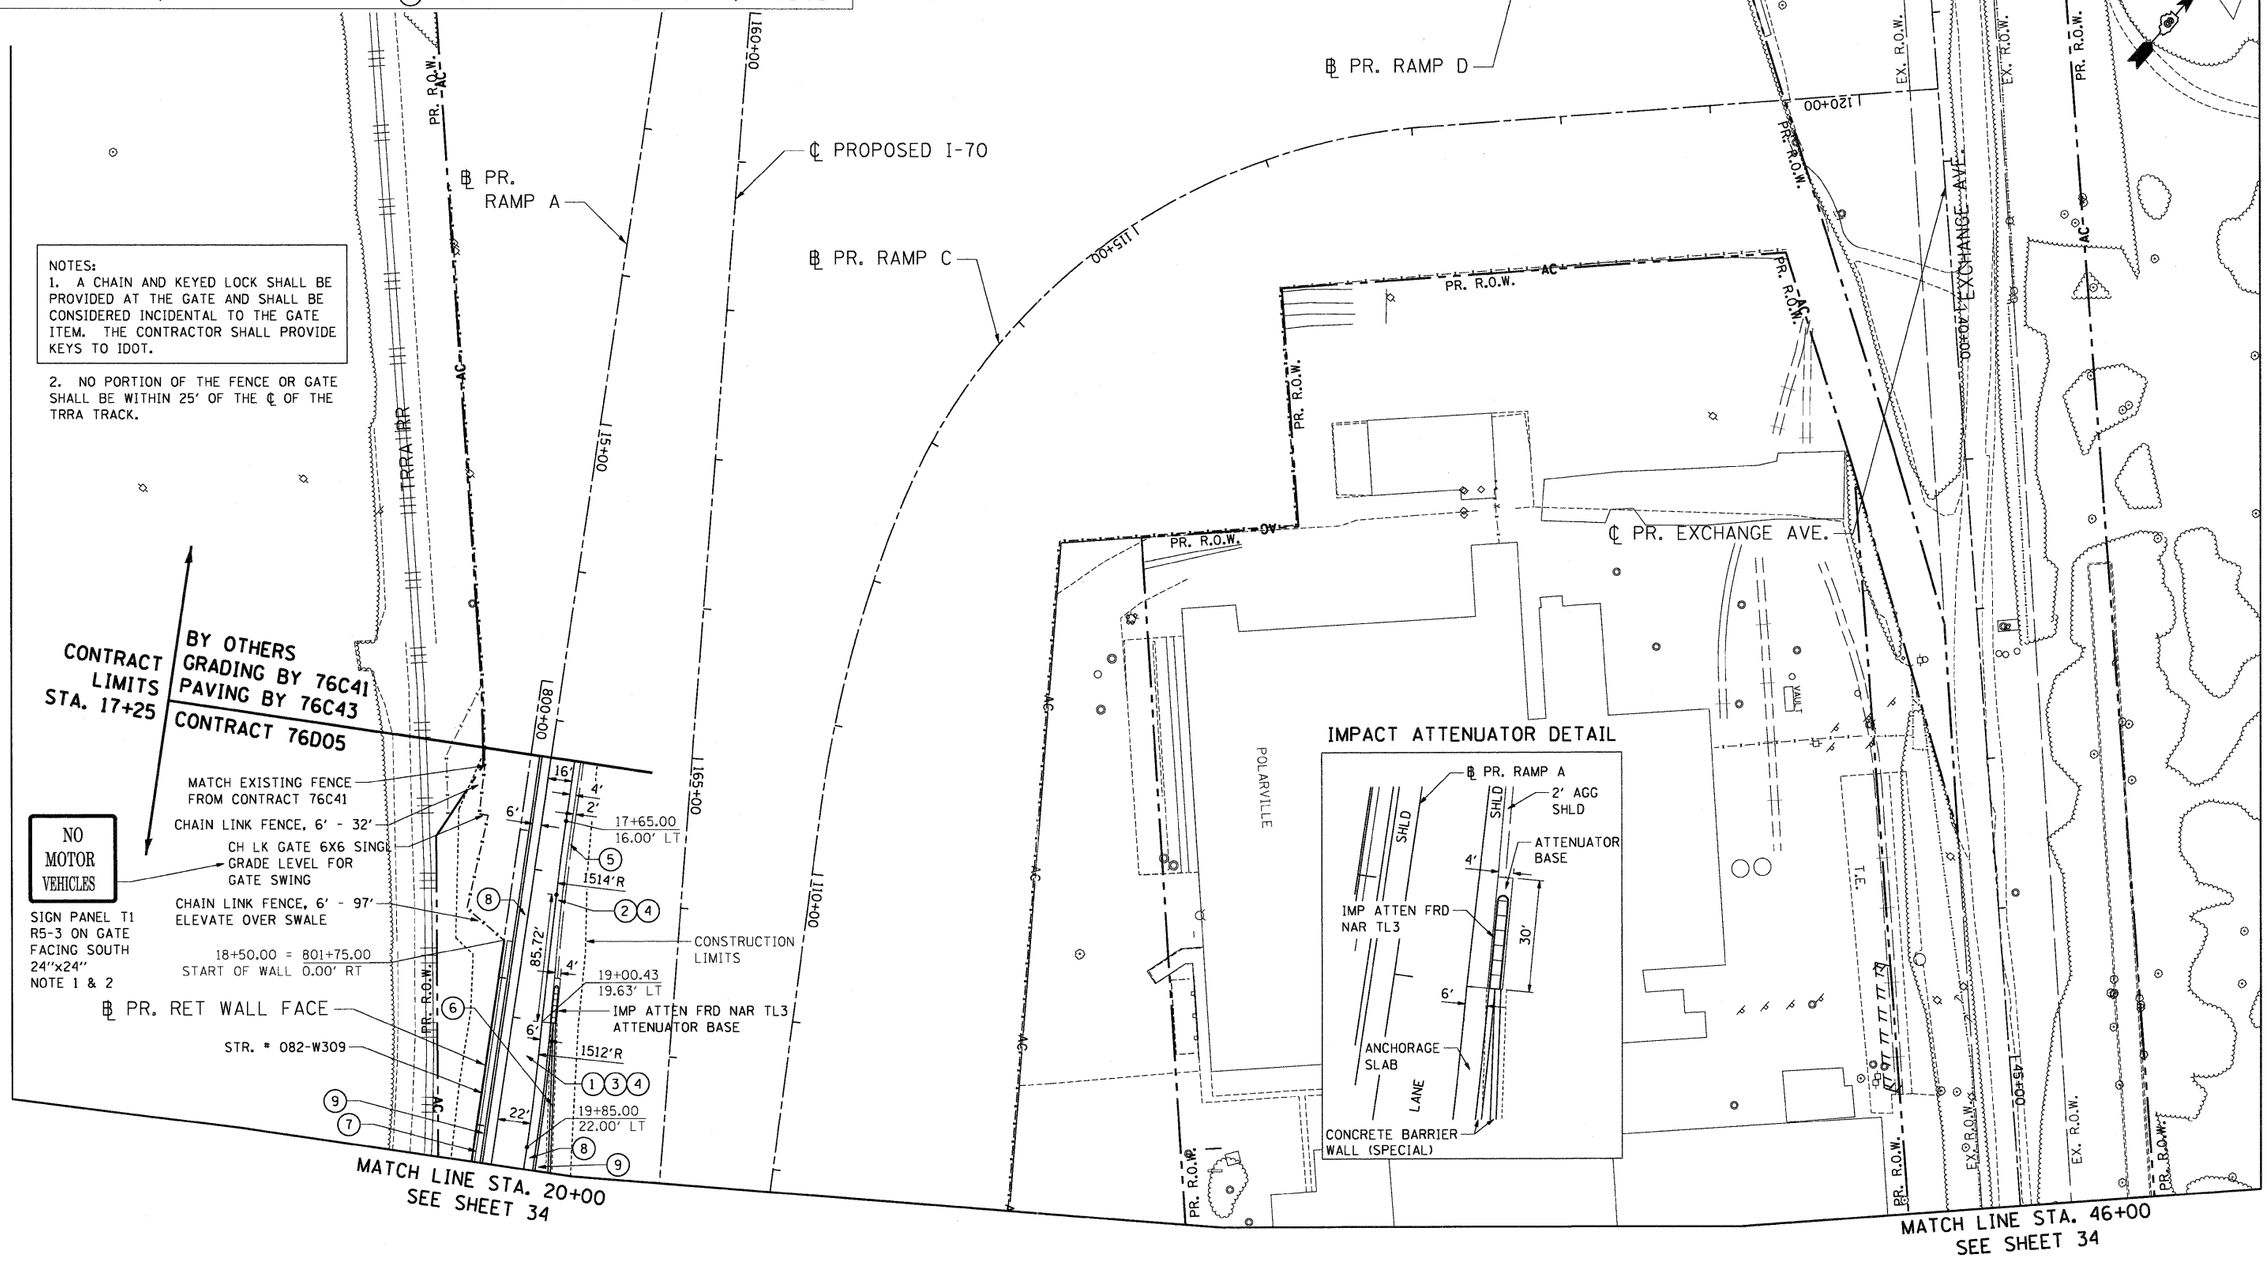

FILE NAME = $FILEL$	USER NAME = $USER$	DESIGNED - JB	REVISED -
		DRAWN - JB	REVISED -
	PLOT SCALE = $SCALE$	CHECKED - ACL	REVISED -
	PLOT DATE = $DATE$	DATE - 05/13/11	REVISED -

TENG — TENG & ASSOCIATES, INC. ENGINEERS/ARCHITECTS/PLANNERS CHICAGO, ILLINOIS

STATE OF ILLINOIS
DEPARTMENT OF TRANSPORTATION
RELOCATED ILLINOIS ROUTE 3

PROPOSED RAMP A
ROADWAY PLAN
STA. 16+00 TO STA. 20+00

SCALE: 1"=50' | SHEET NO. 3 OF 4 SHEETS | STA. | TO STA.

F.A.P. RTE.	SECTION	COUNTY	TOTAL SHEETS	SHEET NO.
998	82-2-1HVB-1	ST. CLAIR	345	35
		CONTRACT NO. 76D05		

FED. ROAD DIST. NO. | ILLINOIS | FED. AID PROJECT

..\DBCONN-99-MOTIF1.DGN, ..\DBCONN-10-BORDER1.DGN, ..\DBCONN-11-MOTIF1.DGN, ..\DBCONN-10-LEGEND1.DGN, ..\DBCONN-10-LAYOUT1.DGN, ..\DBCONN-05-MOTIF1.DGN, ..\DBCONN-06-MOTIF1.DGN, ..\DBCONN-08-MOTIF1.DGN, ..\DBCONN-10-MOTIF1.DGN, ..\DBCONN-10-SHT-ALIGNTIEBM41.DGN
5-11-2011, 10:54:47 NEWMANMD \\FS0044\AMVAULT0-TRANS.07\2202\20868-00\CIVIL\CAD\99 ALL CONTRACTS\CONNSHEETS CONTRACT 10\DBCONN-10-SHT-PLAN1-2000.DGN